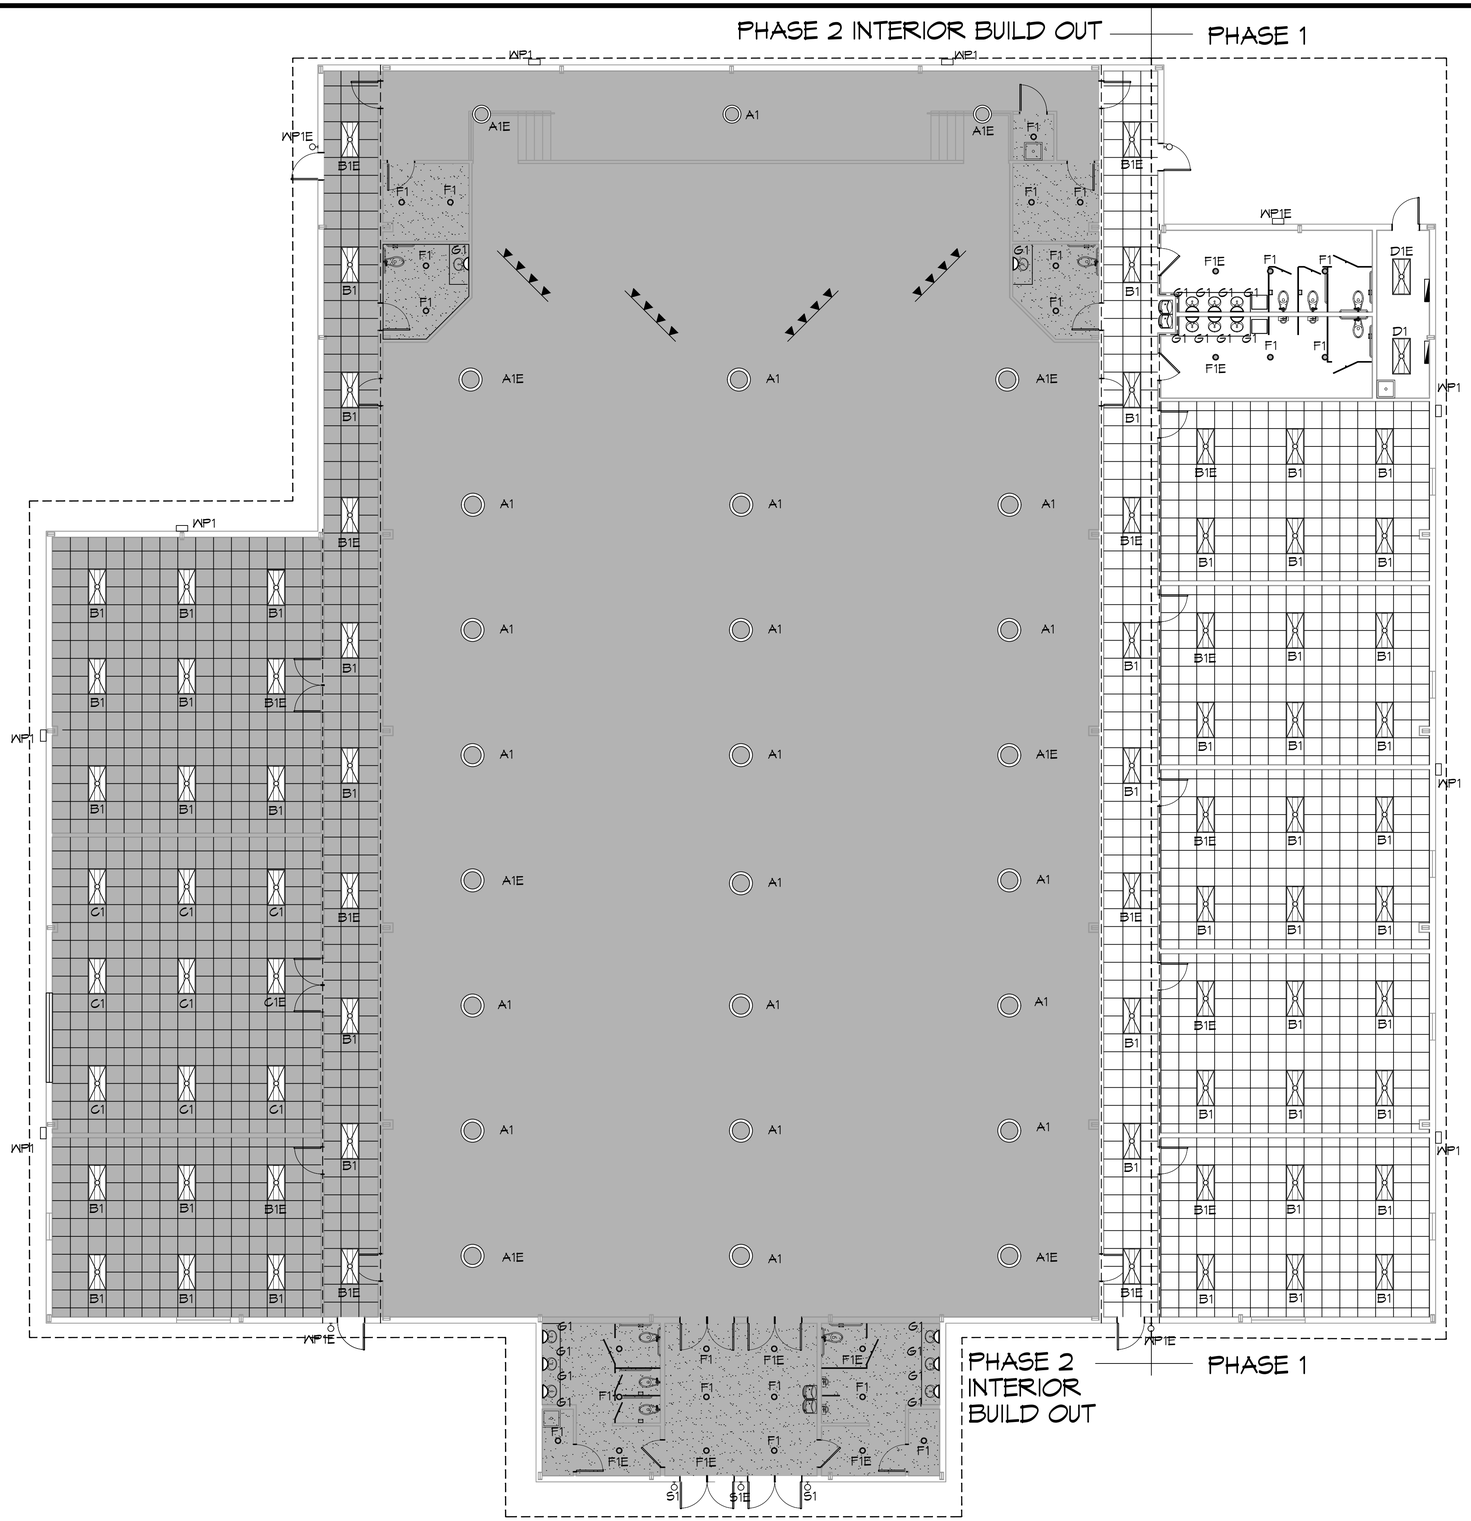

12 REFLECTED CEILING PLAN
SCALE: 1/8"=1'-0"

DAMMON ENGINEERING, INC.
LOUISIANA & MISSISSIPPI
www.dammonengineering.com
www.dammonengineering.com
PH: 985.649.5832 F: 985.641.5950
Chief Engineer: Brian Mistich, PE
554 Old Spanish Trail
Slidell, LA 70458

#	DESCRIPTION	DATE

REVISIONS

NEW AUDITORIUM
POPE JOHN PAUL II
HIGH SCHOOL
1901 JAGUAR DR
SLIDELL, LA 70461

JOB No:	2522
DATE:	03-27-2026
DRAWN BY:	GKD
CHECKED BY:	JMS

This drawing is the property of Dammon Engineering, and the work thereof shall be used solely for the project for which this plan has been prepared and developed without written consent of Dammon Engineering. Dammon Engineering assumes no responsibility for any other use of this plan.

SHEET TITLE:
REFLECTED CEILING PLAN

DRAWING NUMBER:
A102

SHEET No: 11 of 20