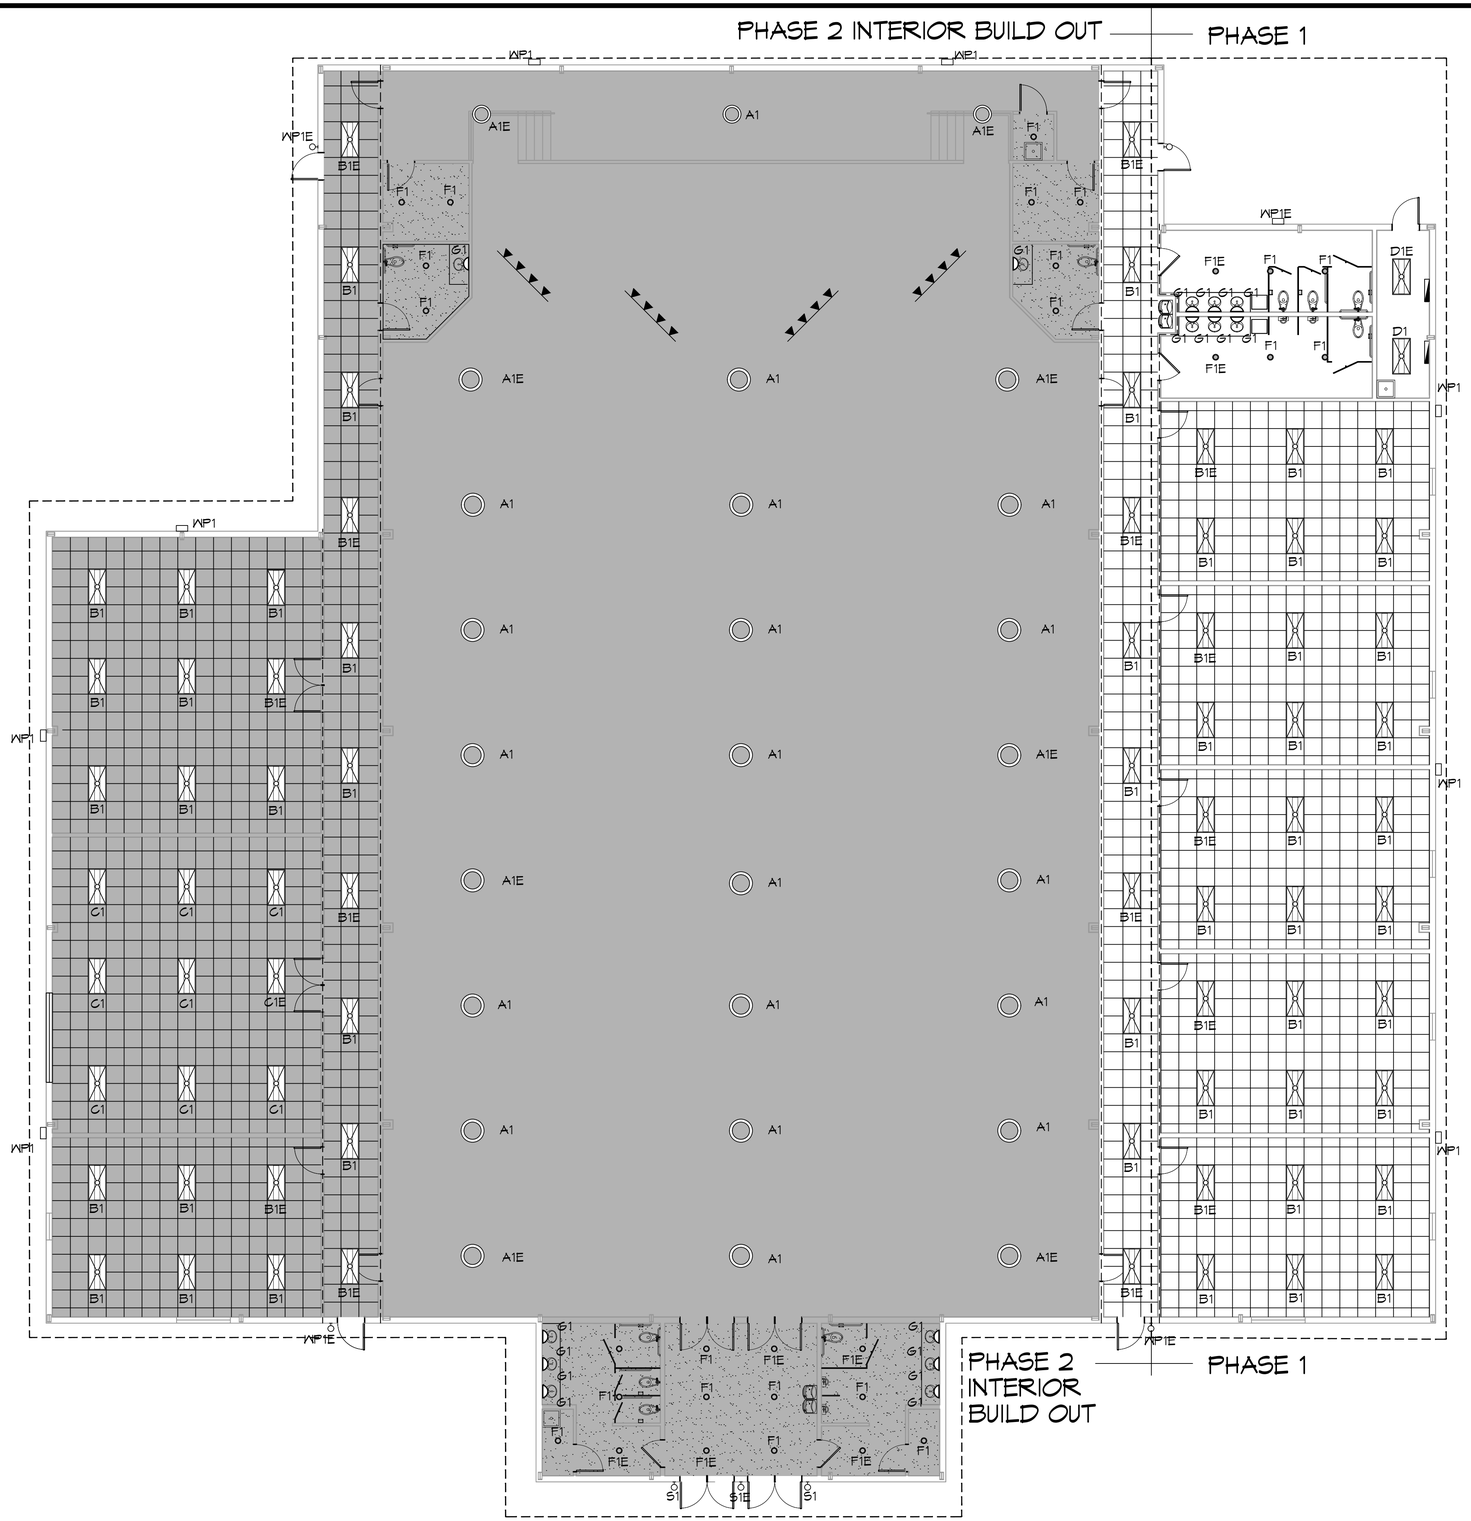

12 REFLECTED CEILING PLAN
SCALE: 1/8"=1'-0"

DAMMON ENGINEERING, INC.
LOUISIANA & MISSISSIPPI
www.dammonengineering.com
info@dammonengineering.com
PH: 985.649.5832 F: 985.641.5950
Chief Engineer: Brian Mistich, PE
554 Old Spanish Trail
Slidell, LA 70458

REVISIONS

#	DESCRIPTION	DATE

STATE OF LOUISIANA
BRIAN A. MISTICH
License No. 30187
PROFESSIONAL ENGINEER

NEW AUDITORIUM
POPE JOHN PAUL II
HIGH SCHOOL

1901 JAGUAR DR
SLIDELL, LA 70461

JOB No: 2522
DATE: 04-10-2026
DRAWN BY: GKD
CHECKED BY: JMS

This drawing is the property of Dammon Engineering, Inc. Reproduction or publication in whole or in part without written consent is prohibited. Ideas and designs incorporated in this drawing are the property of Dammon Engineering, Inc. and shall not be used for any purpose not specifically agreed to in writing by Dammon Engineering, Inc. Any reuse of this drawing for purposes other than those for which it was prepared is prohibited. Any reproduction of this drawing for purposes other than those for which it was prepared and/or reproduction without written consent is prohibited. Any reproduction of this drawing for purposes other than those for which it was prepared and/or reproduction without written consent is prohibited.

SHEET TITLE:
REFLECTED CEILING PLAN

DRAWING NUMBER:
A102

SHEET No: 11 of 20