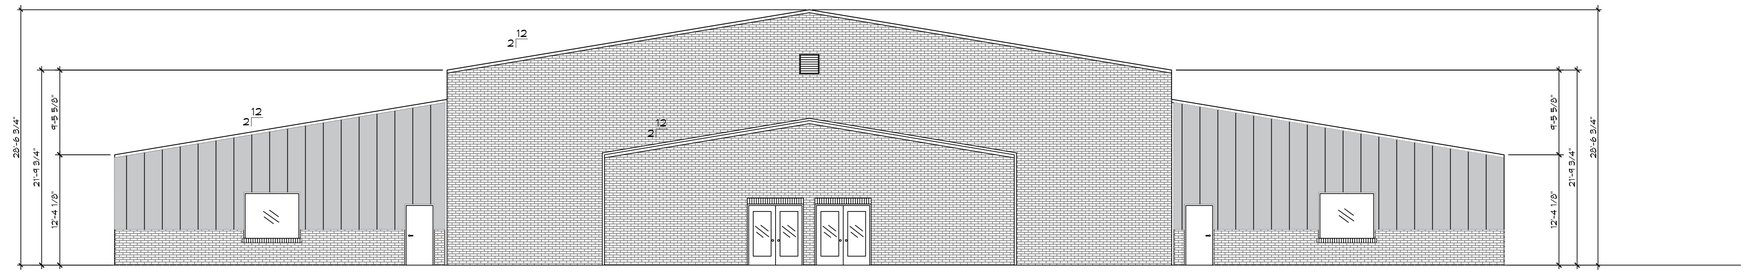

13 LEFT ELEVATION
SCALE: 1/8"=1'-0"

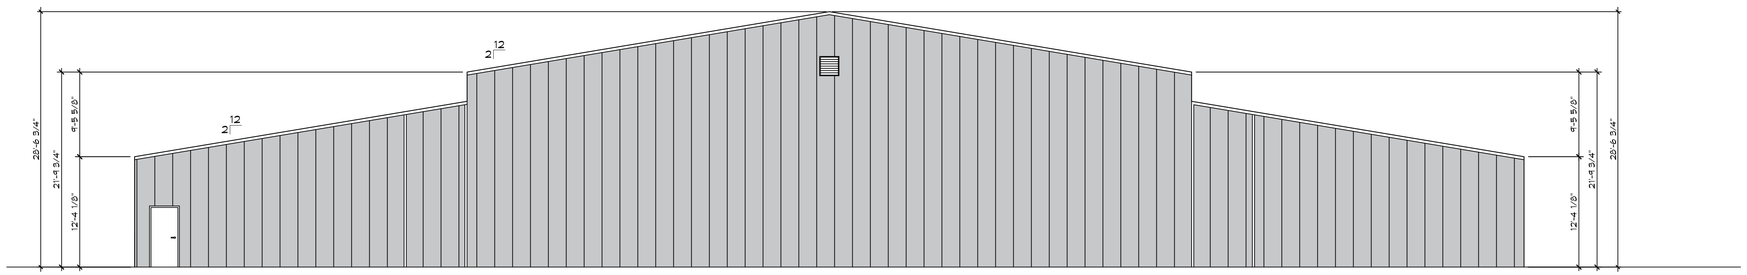

14 RIGHT ELEVATION
SCALE: 1/8"=1'-0"

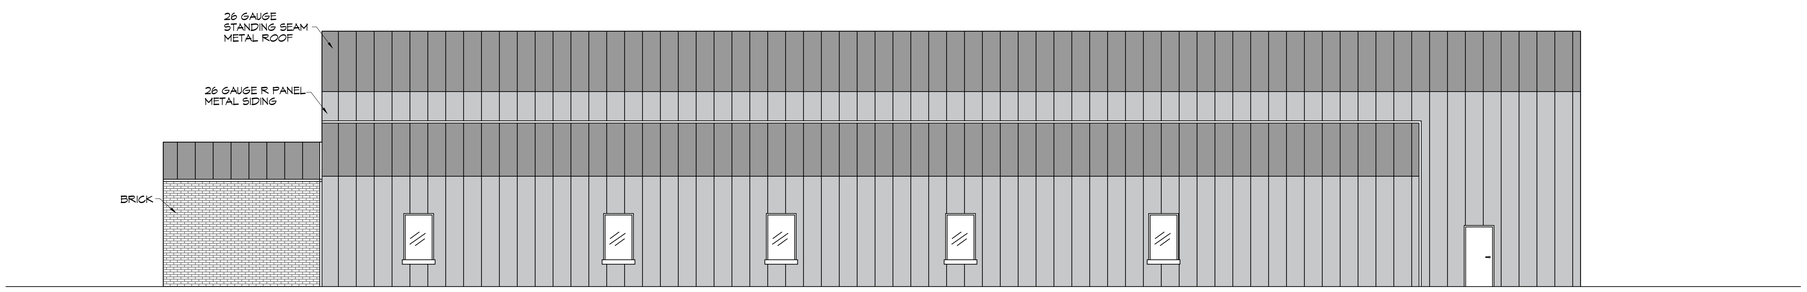

15 FRONT ELEVATION
SCALE: 1/8"=1'-0"

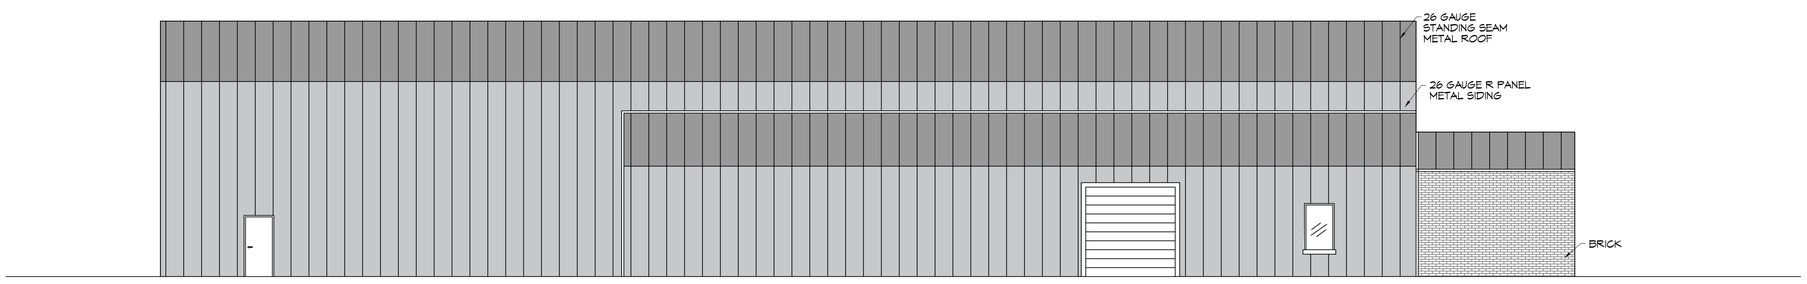

16 REAR ELEVATION
SCALE: 1/8"=1'-0"

DESIGN EXCEPTION

DAMMON ENGINEERING, INC.
LOUISIANA & MISSISSIPPI
www.dammonengineering.com
www.dammonengineering.com
PH: 985.649.5832 F: 985.641.5950
Chief Engineer: Brian Mistich, PE
5540 Ouiskwin Trail
Slidell, LA 70458

#	DESCRIPTION	DATE

REVISIONS

STATE OF LOUISIANA
BRIAN A. MISTICH
License No. 30187
PROFESSIONAL ENGINEER

NEW AUDITORIUM
POPE JOHN PAUL II
HIGH SCHOOL
1401 JAGUAR DR
SLIDELL, LA 70461

JOB No:	2522
DATE:	04-10-2026
DRAWN BY:	CKD
CHECKED BY:	JMS

These drawings and specifications are the property and copyright of Dammon Engineering, and shall not be used on any other work except by agreement in writing. Reproduction, publication or use by others of these drawings and specifications, in whole or in part, without written consent of Dammon Engineering, is prohibited. Visual contact with these drawings and specifications shall constitute acceptance to be bound by these restrictions.

SHEET TITLE:
BLDG ELEAVTIONS

DRAWING NUMBER:
A103

SHEET No: 9 of 20

FILE NAME: J:\– Schools Projects\2522 – Pope John Paul Middle Auditorium\Current Drawings\A103 – Elevation Plan.dwg PLOT DATE & TIME: Friday, April 10, 2026 7:29:48 AM