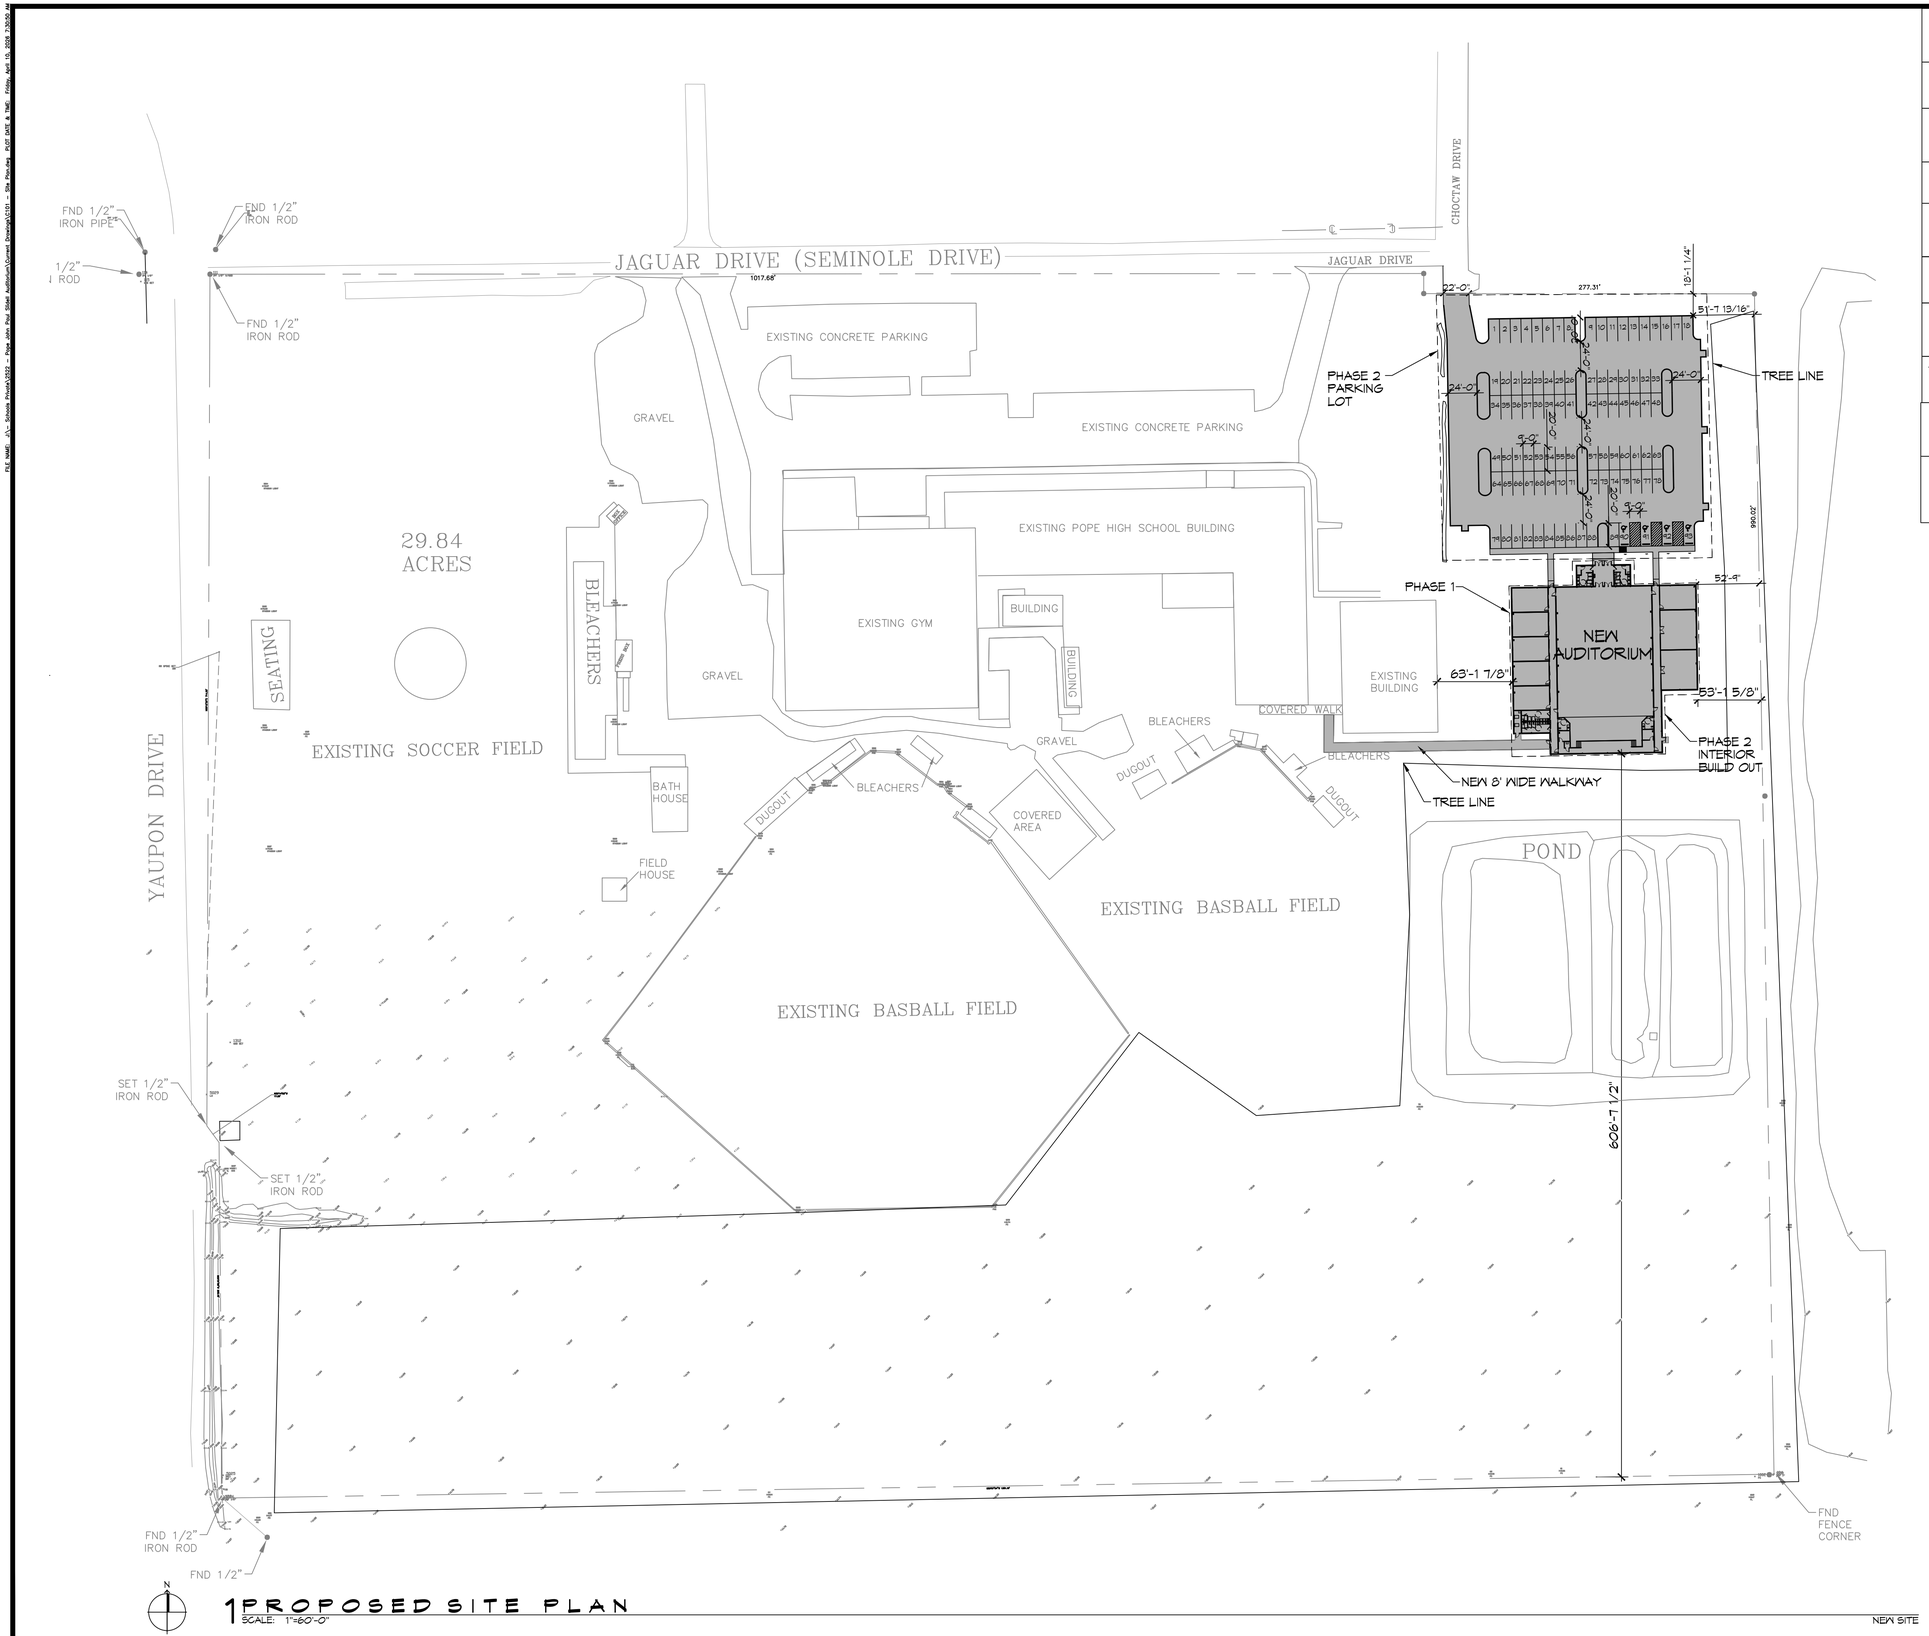

1 PROPOSED SITE PLAN
SCALE: 1"=60'-0"

PLANNING

ZONED NC-2 NEIGHBORHOOD COMMERCIAL

FLOOD ZONE

ZONE "C"

BUILDING ELEVATION

BASE FLOOD ELEVATION = N/A
FINISHED FLOOR ELEVATION = N/A

BUILDING SQ. FT.

TOTAL BUILDING AREA = 20,545 SQ. FT.

PARKING REQUIREMENTS

89 REGULAR PARKING SPACES PROVIDED
4 HANDICAP PARKING SPACES PROVIDED
TOTAL PARKING SPACES PROVIDED 93

DAMMON ENGINEERING, INC.
LOUISIANA & MISSISSIPPI
www.dammonengineering.com
info@dammonengineering.com
PH: 985.649.5832 F: 985.641.5950
Chief Engineer: Brian Mistich, PE
554 Old Spanish Trail
Slidell, LA 70458

REVISIONS

#	DESCRIPTION	DATE

STATE OF LOUISIANA
BRIAN A. MISTICH
License No. 30187
PROFESSIONAL ENGINEER

NEW AUDITORIUM
POPE JOHN PAUL II HIGH SCHOOL
1901 JAGUAR DR.
SLIDELL, LA 70461

JOB No: 2522 DATE: 04-10-2026
DRAWN BY: CKD CHECKED BY: BAM

THE ABOVE DRAWINGS AT ALL SCALES, DESIGN AND ARRANGEMENTS REPRESENTED THEREIN ARE AND REMAIN THE PROPERTY OF DAMMON ENGINEERING, AND NO PART THEREOF SHALL BE COPIED, DISCLOSED TO OTHERS OR USED IN CONNECTION WITH ANY WORK OR PROJECT OTHER THAN THE SPECIFIC PROJECT FOR WHICH THEY HAVE BEEN PREPARED AND DEVELOPED BY DAMMON ENGINEERING. YOUR CONTROL AND THOSE DRAWINGS AND SPECIFICATIONS AND COPIES OF THEM MUST BE RETURNED TO DAMMON ENGINEERING UPON REQUEST.

SHEET TITLE:
PROPOSED SITE PLAN

DRAWING NUMBER:
C101