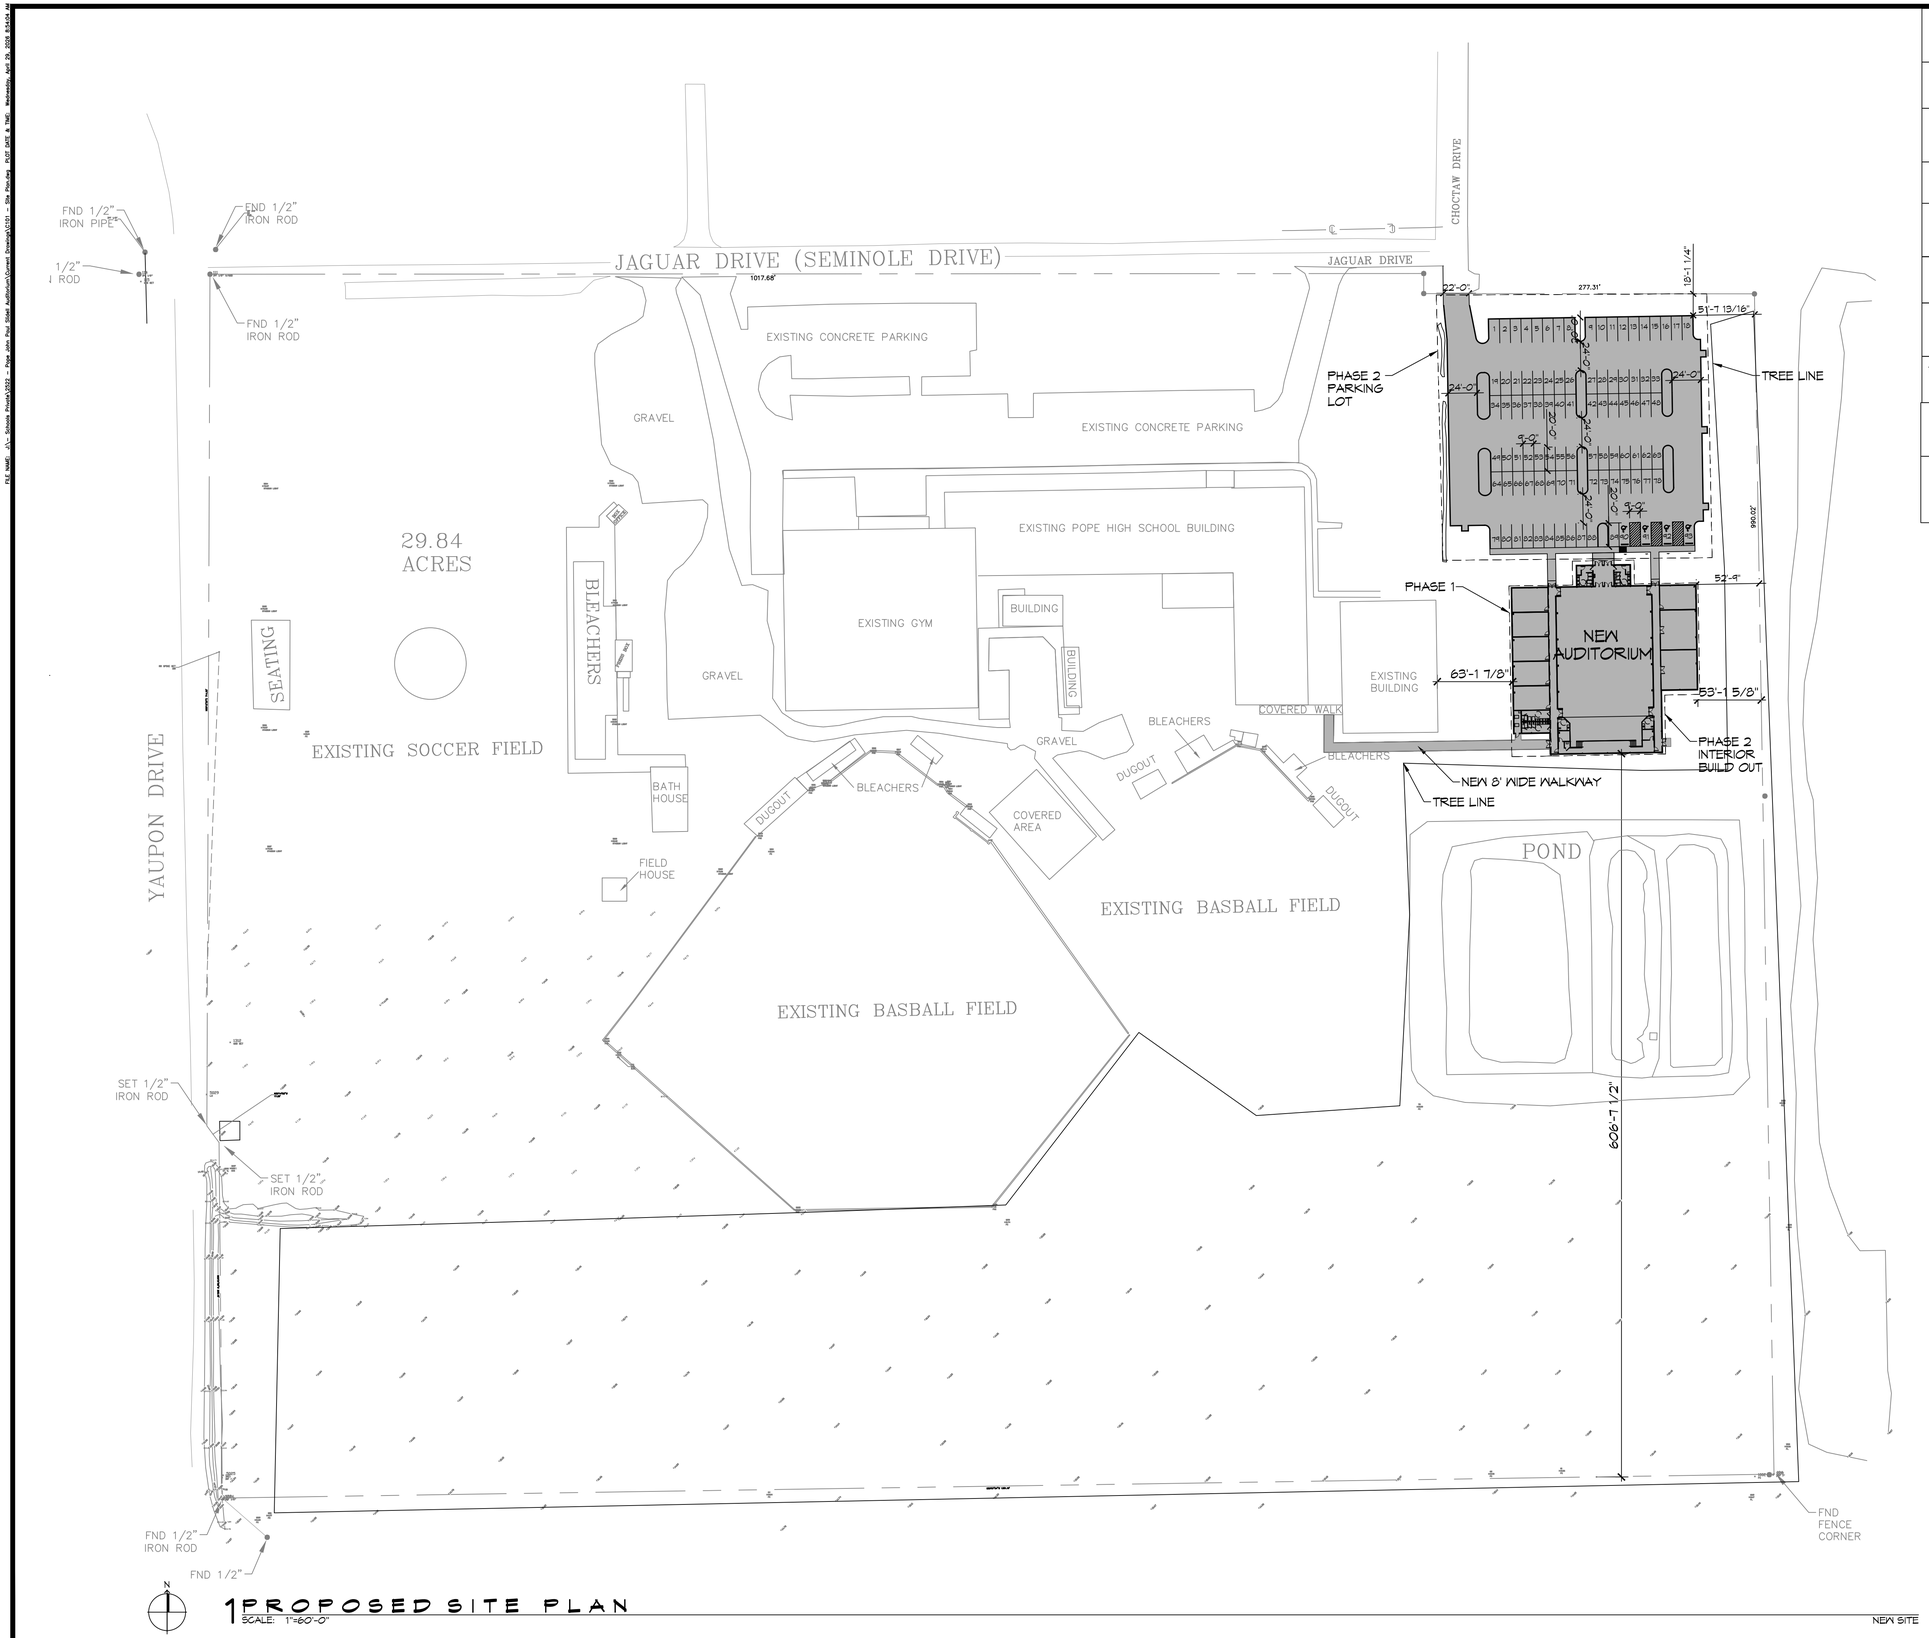

1 PROPOSED SITE PLAN
SCALE: 1"=60'-0"

PLANNING

ZONED NC-2 NEIGHBORHOOD COMMERCIAL

FLOOD ZONE

ZONE "C"

BUILDING ELEVATION

BASE FLOOD ELEVATION = N/A
FINISHED FLOOR ELEVATION = N/A

BUILDING SQ. FT.

TOTAL BUILDING AREA = 20,545 SQ. FT.

PARKING REQUIREMENTS

89 REGULAR PARKING SPACES PROVIDED
4 HANDICAP PARKING SPACES PROVIDED
TOTAL PARKING SPACES PROVIDED 93

DAMMON ENGINEERING, INC.
LOUISIANA & MISSISSIPPI
www.dammonengineering.com
info@dammonengineering.com
PH: 985.649.5832 F: 985.641.5950
Chief Engineer: Brian Mistich, PE
554 Old Spanish Trail
Slidell, LA 70458

REVISIONS

#	DESCRIPTION	DATE

STATE OF LOUISIANA
BRIAN A. MISTICH
License No. 30187
PROFESSIONAL ENGINEER

NEW AUDITORIUM
POPE JOHN PAUL II HIGH SCHOOL
1901 JAGUAR DR.
SLIDELL, LA 70461

JOB No:	2522	DATE:	04-10-2026
DRAWN BY:	CKD	CHECKED BY:	BAM

This drawing is the property of Dammon Engineering, and may not be used for any purpose or reproduced in any form without the written consent of Dammon Engineering. Dammon Engineering, and its officers, agents, employees, and consultants shall not be liable for any damages resulting from the use of this drawing by anyone other than the client for which it was prepared, or for any other purpose than that for which it was prepared. Any reproduction or modification of this drawing without the written consent of Dammon Engineering, Inc. is prohibited. Contact Dammon Engineering, Inc. for additional information.

SHEET TITLE:
PROPOSED SITE PLAN

DRAWING NUMBER:
C101

SHEET No: 3 of 20