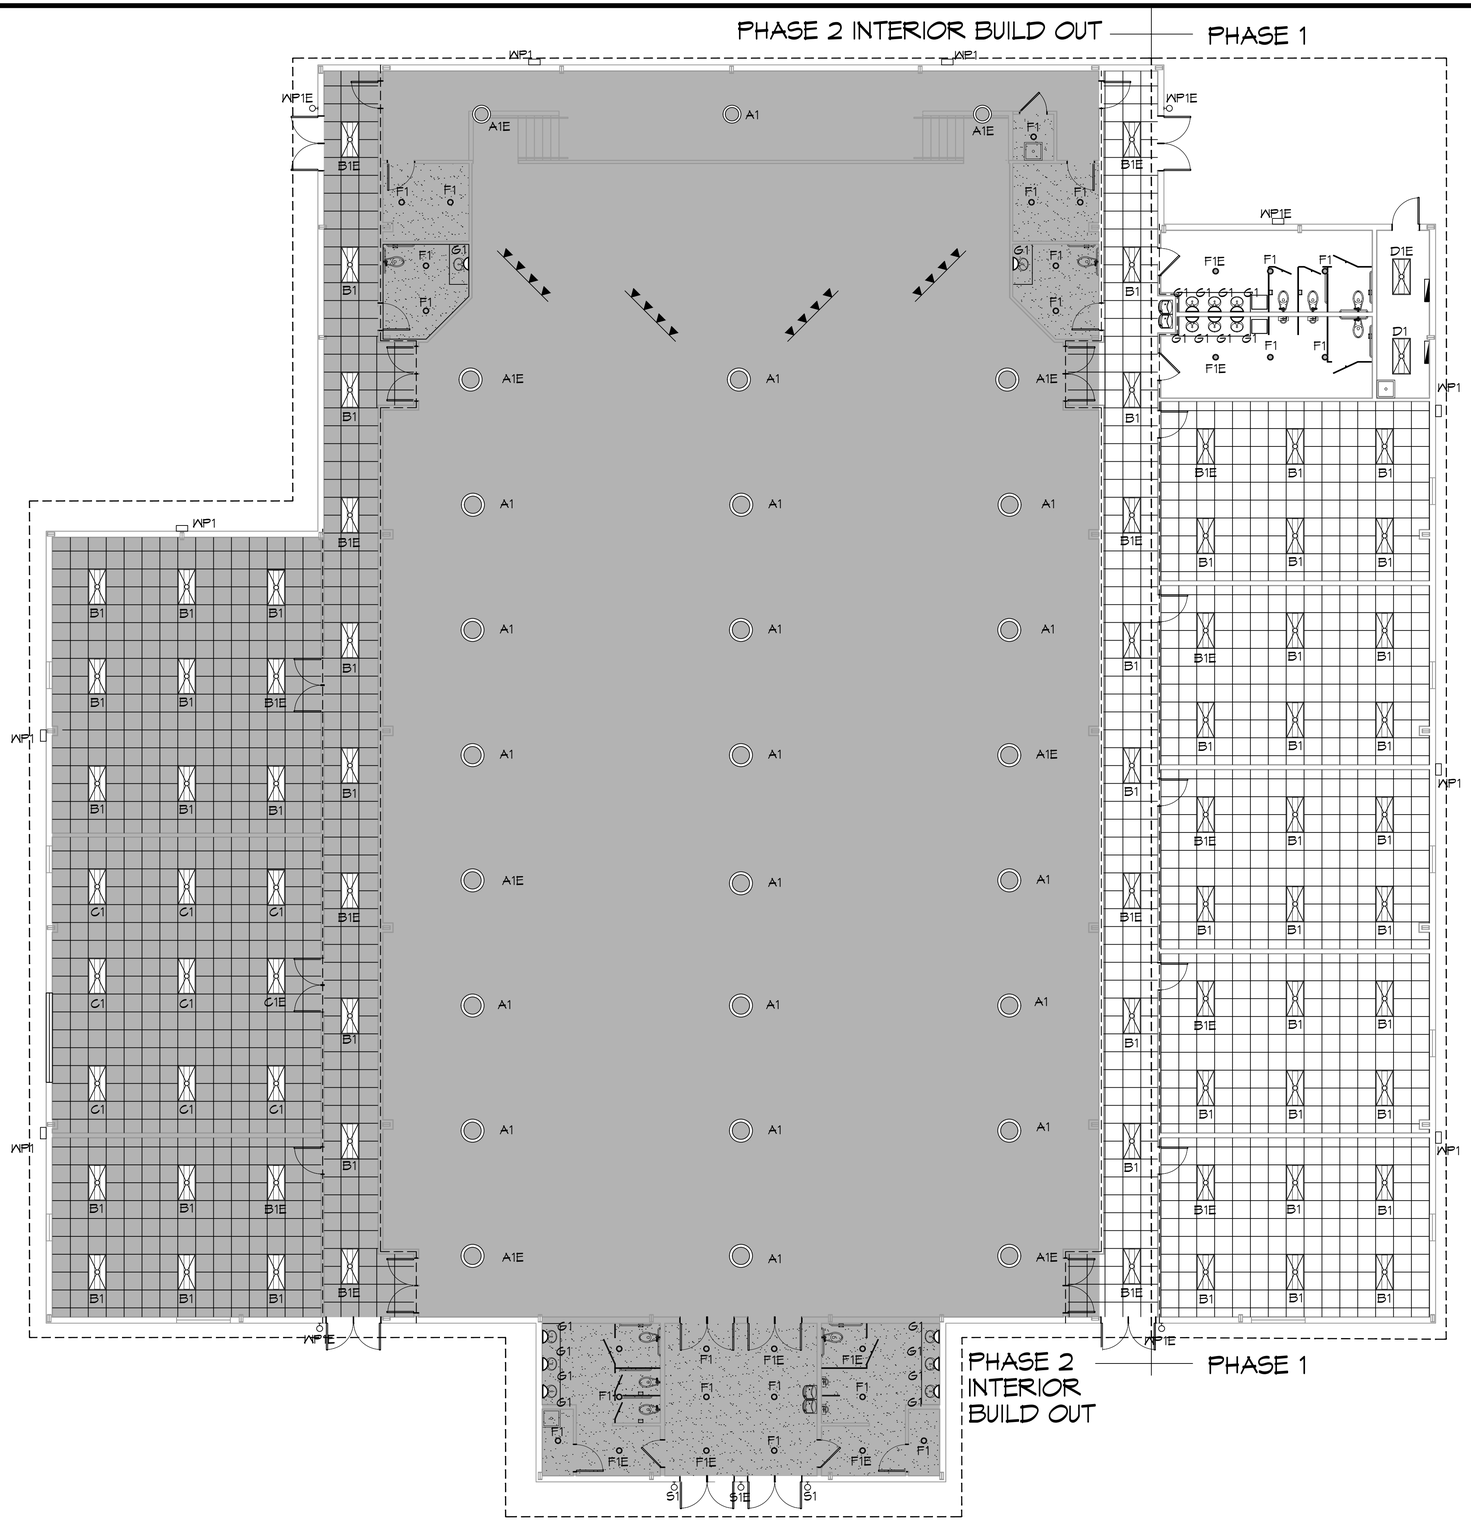

12 REFLECTED CEILING PLAN
SCALE: 1/8"=1'-0"

DAMMON ENGINEERING, INC.
LOUISIANA & MISSISSIPPI
www.dammonengineering.com
www.dammonengineers.com
PH: 985.649.5832 F: 985.641.5950
Chief Engineer: Brian Mistich, PE
554 Old Spanish Trail
Slidell, LA 70458

#	DESCRIPTION	DATE

REVISIONS

JARED M. SIMONEAUX
REG. NO. 7291
STATE OF LOUISIANA
REGISTERED ARCHITECT

NEW AUDITORIUM
POPE JOHN PAUL II
HIGH SCHOOL

1401 JAGUAR DR
SLIDELL, LA 70461

JOB No:	2522	DATE:	04-10-2026
DRAWN BY:	CJC	CHECKED BY:	JMS

The data contained on this drawing is the property of Dammon Engineering, and shall remain 