


13 LEFT ELEVATION
SCALE: 1/8"=1'-0"




14 RIGHT ELEVATION
SCALE: 1/8"=1'-0"

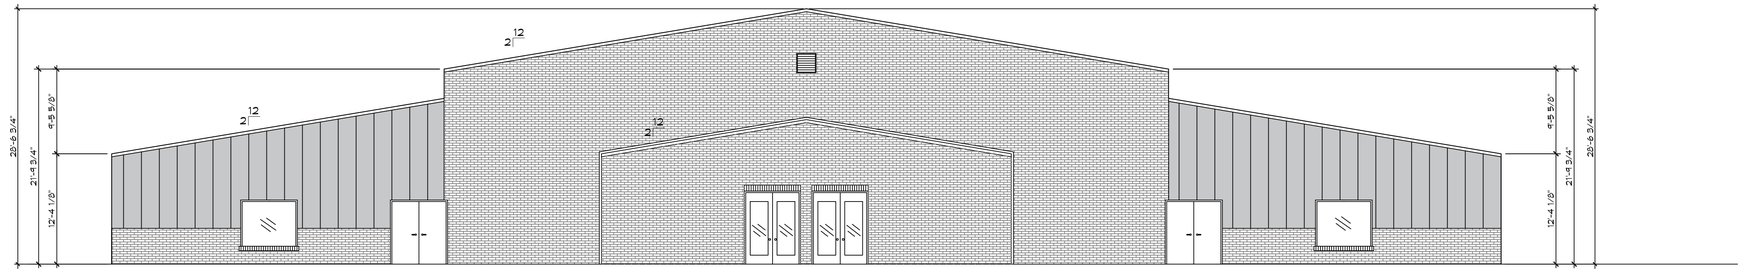


15 FRONT ELEVATION
SCALE: 1/8"=1'-0"

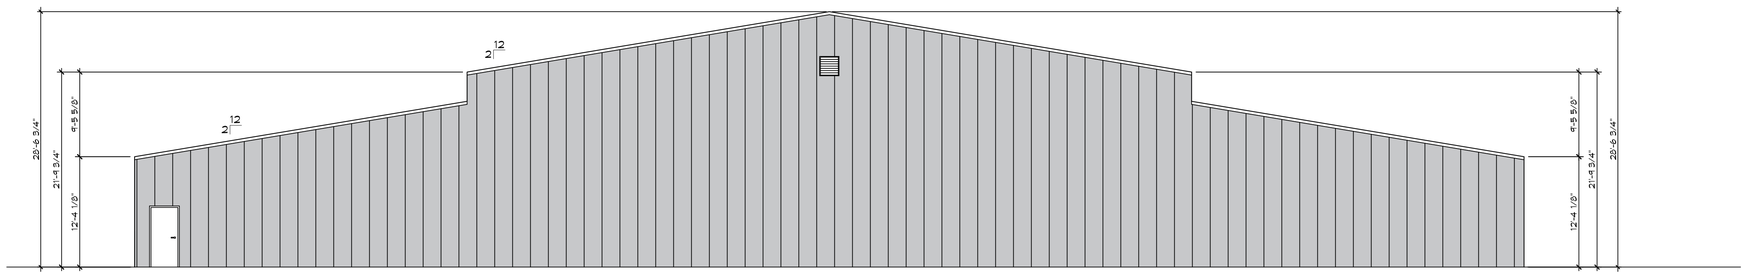


16 REAR ELEVATION
SCALE: 1/8"=1'-0"

DESIGN EXCEPTION

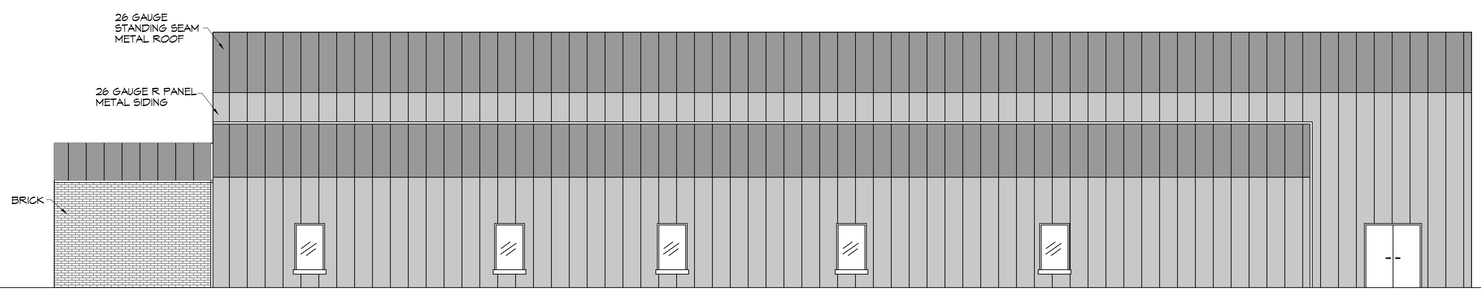DAMMON ENGINEERING, INC.
LOUISIANA & MISSISSIPPI
www.dammonengineering.com
www.dammonprojects.com
PH: 985.649.5832 F: 985.641.5950
Chief Engineer: Brian Mistich, PE
5500 Oakwood Trail
Slidell, LA 70458

REVISIONS
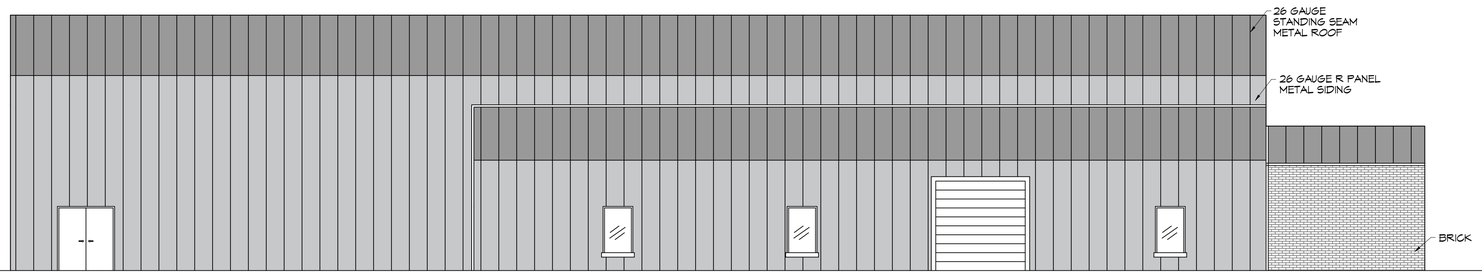
| # | DESCRIPTION | DATE |
|---|---|---|
| | | |

JARED M. SIMONEAUX
REG. NO. 7781
STATE OF LOUISIANA
REGISTERED ARCHITECT

NEW AUDITORIUM
POPE JOHN PAUL II
HIGH SCHOOL

1901 JAGUAR DR
SLIDELL, LA 70461

| | | | |
|---|---|---|---|
| JOB No: | 2522 | DATE: | 04-10-2026 |
| DRAWN BY: | CKD | CHECKED BY: | JMS |

THIS DRAWING IS THE PROPERTY OF DAMMON ENGINEERING, INC. AND MAY NOT BE REPRODUCED OR USED FOR OTHER PROJECTS WITHOUT THE WRITTEN CONSENT OF DAMMON ENGINEERING, INC. THIS DRAWING IS THE PROPERTY OF DAMMON ENGINEERING, INC. AND SHALL REMAIN THE PROPERTY OF DAMMON ENGINEERING, INC. AND SHALL BE RETURNED UPON REQUEST. THIS DRAWING WAS PREPARED FOR THE USE OF DAMMON ENGINEERING, INC. AND THE PROJECT FOR WHICH IT WAS MADE EXCEPT BY WRITTEN CONSENT OF DAMMON ENGINEERING, INC. THIS DRAWING IS NOT TO BE USED FOR OTHER PROJECTS OR FOR ADDITIONS TO THIS PROJECT BY OTHERS.

SHEET TITLE:
BLDG ELEAVTIONS

DRAWING NUMBER:
A103

SHEET No: 12 of 20