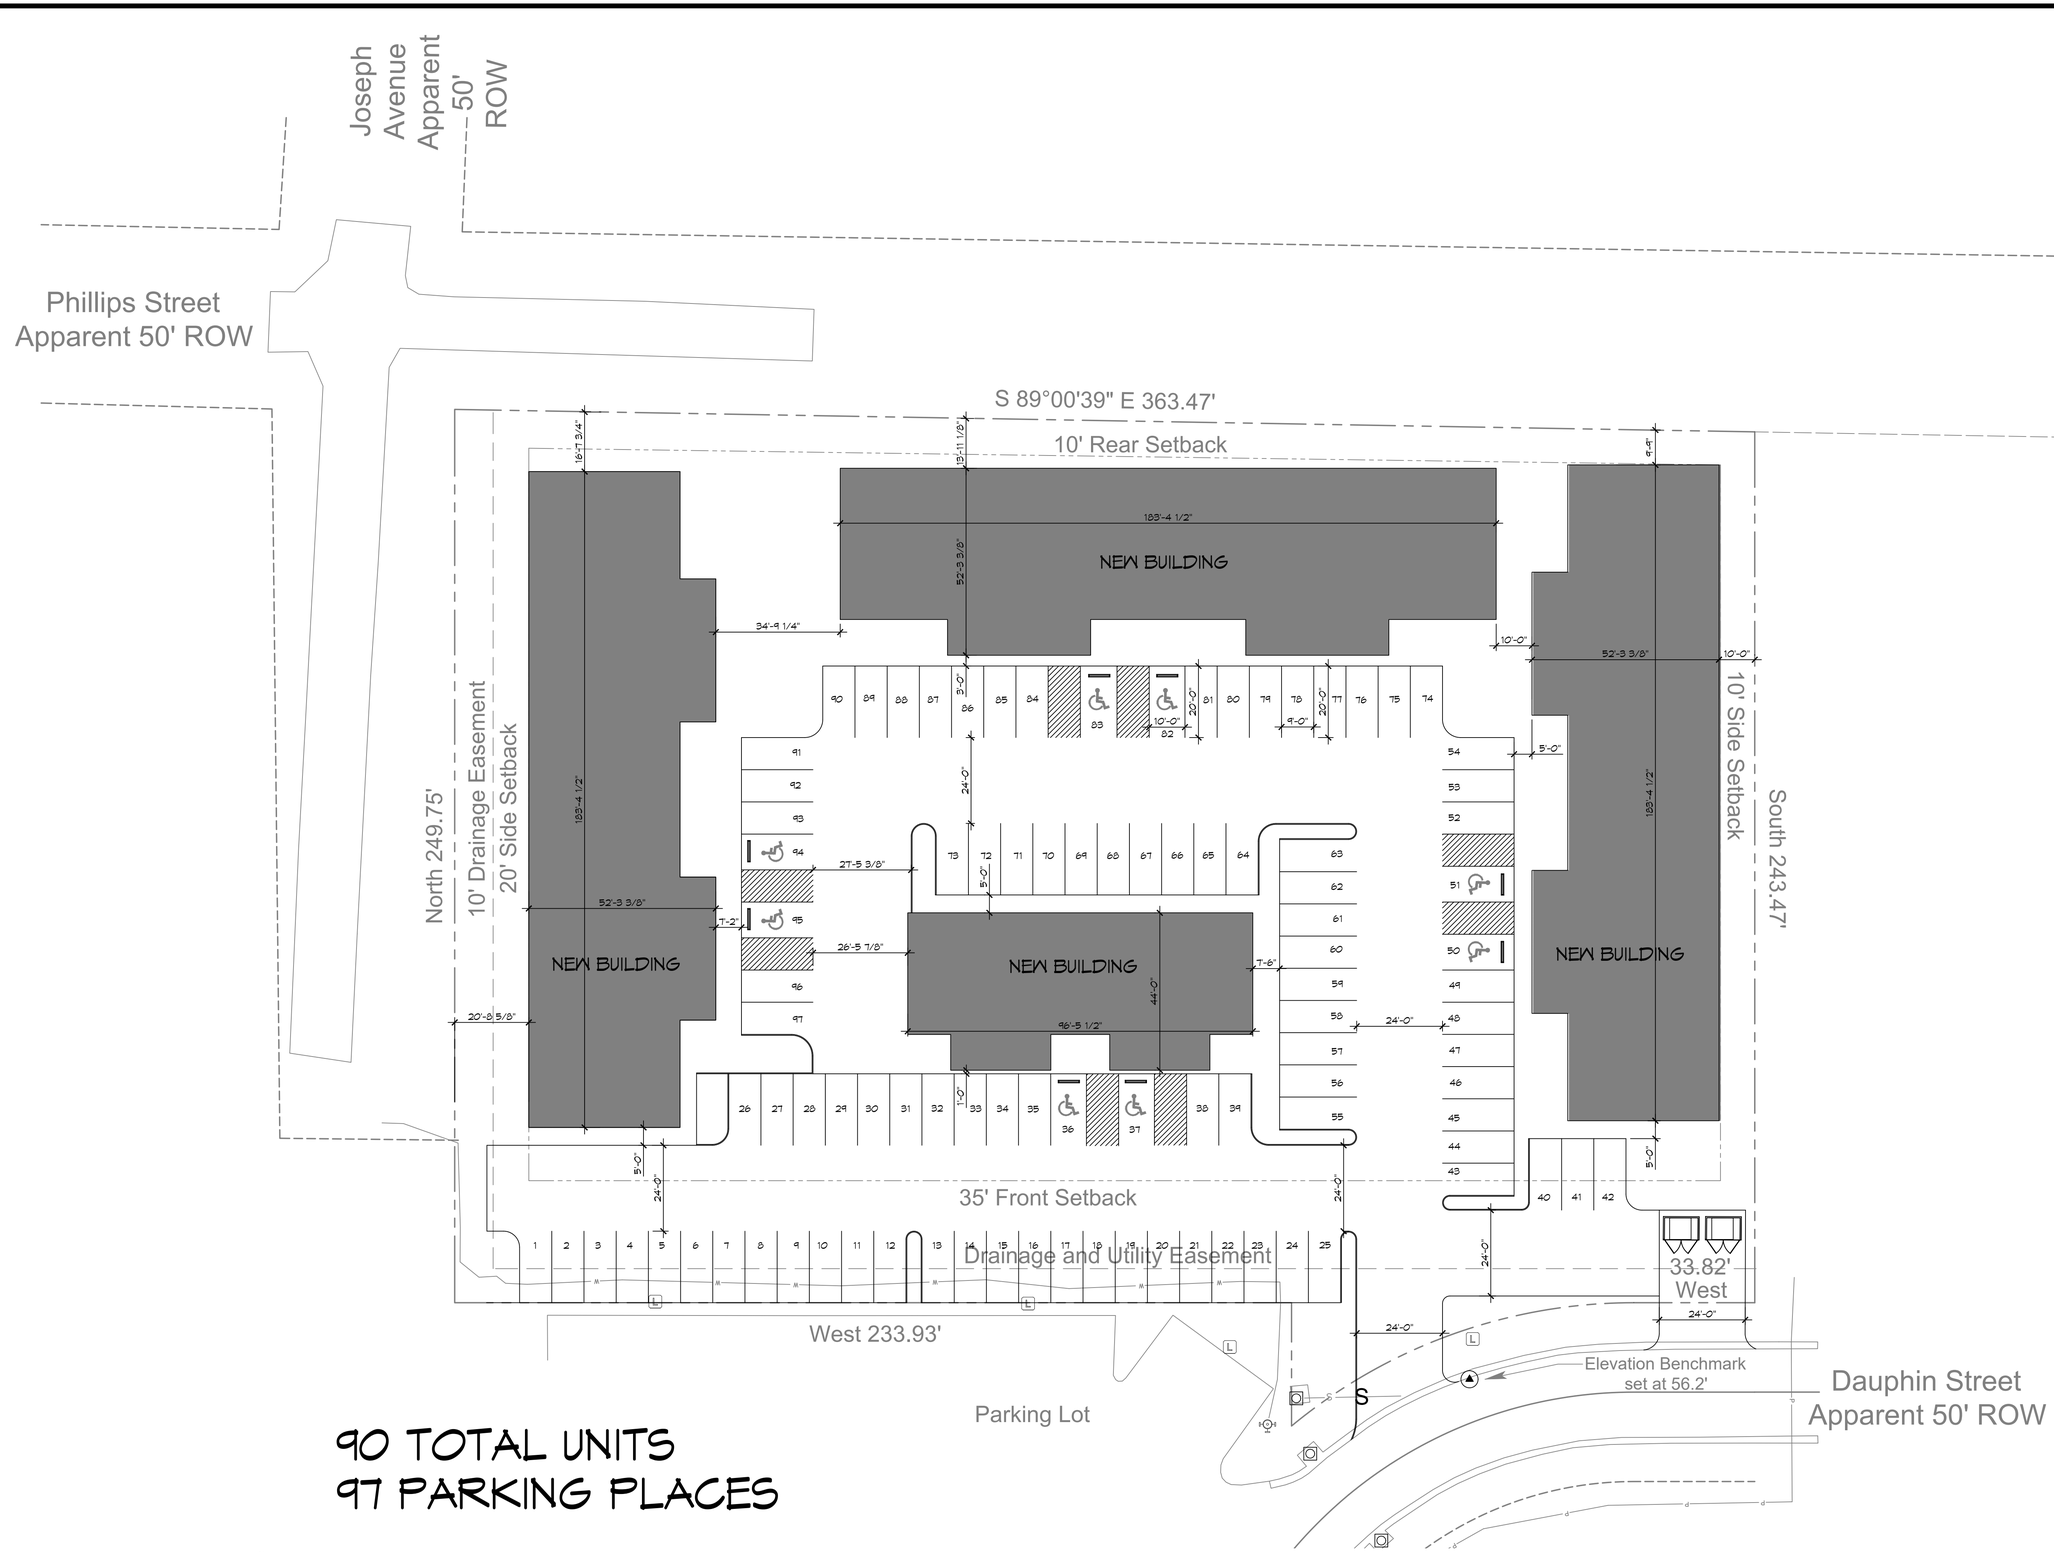


90 TOTAL UNITS
97 PARKING PLACES

1 PROPOSED SITE PLAN
SCALE: 1" = 20'

DAMMON ENGINEERING, INC.
LOUISIANA & MISSISSIPPI


www.dammonengineering.com
info@dammonengineering.com
PH: 985.649.5832 F: 985.641.5950

Chief Engineer: Brian Mistich, PE
5540 Crossgate Trail
Slidell, LA 70458


| # | DESCRIPTION | DATE |
|---|---|---|
| | | |

REVISIONS

SEAL:

NEW APARTMENTS

DAUPHIN STREET
LOT #2
PICAYUNE, MS 39466

| | |
|---|---|
| JOB No: | 2265 |
| DATE: | 06/10/2026 |
| DRAWN BY: | JTL |
| CHECKED BY: | BAM |


THIS DRAWING IS THE PROPERTY OF DAMMON ENGINEERING, INC. AND MUST BE RETURNED UPON REQUEST. THIS DRAWING SHALL REMAIN THE PROPERTY OF DAMMON ENGINEERING, AND NO USE OF THIS DRAWING SHALL BE MADE WITHOUT THE WRITTEN CONSENT OF DAMMON ENGINEERING. THIS DRAWING IS THE PROPERTY OF DEFENSE ENGINEERING, AND NO USE OF THIS DRAWING SHALL BE MADE WITHOUT THE WRITTEN CONSENT OF DEFENSE ENGINEERING. THIS DRAWING HAS BEEN PREPARED AND DEVELOPED WITHOUT WRITTEN CONSENT OF DAMMON ENGINEERING, AND NO USE OF THIS DRAWING SHALL BE MADE WITHOUT THE WRITTEN CONSENT OF DAMMON ENGINEERING.


SHEET TITLE:
PROPOSED SITE PLAN

DRAWING NUMBER:
C101

SHEET No: 1 of 1