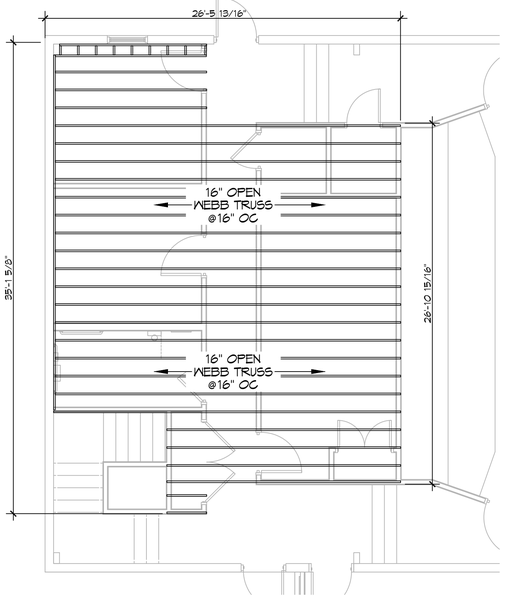

18 S102 A101 **FLOOR FRAMING PLAN**

SCALE: 3/16" = 1'-0" FIRST FLOOR

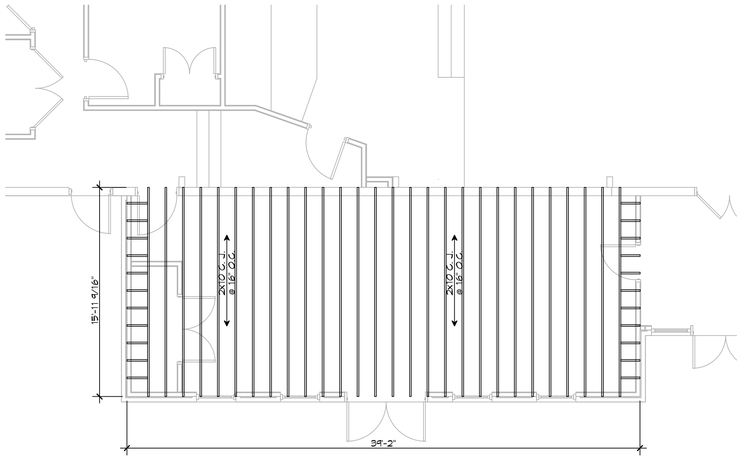

18 S102 A101 **CEILING JOIST FRAMING PLAN**

SCALE: 3/16" = 1'-0" VESTIBULE

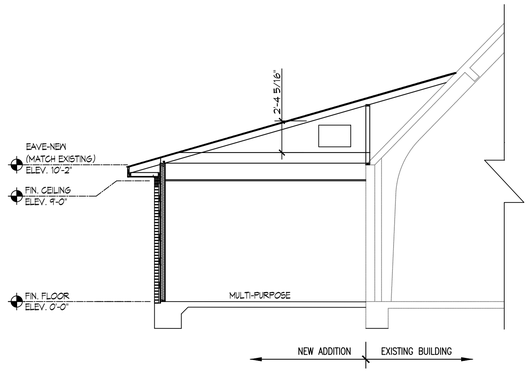

18 S102 A101 **SECTION**

SCALE: 3/16" = 1'-0" VESTIBULE

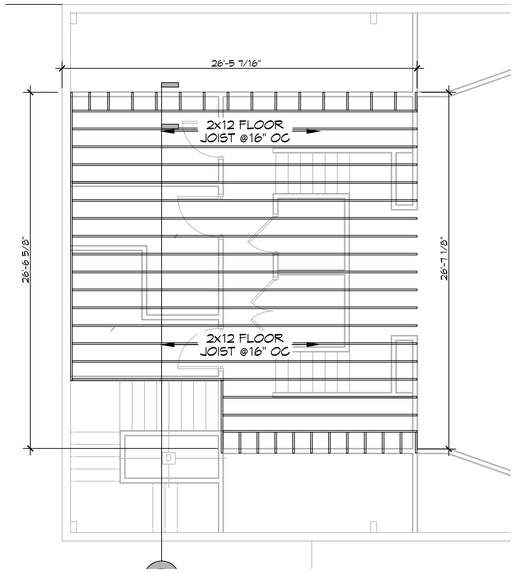

18 S102 A101 **FLOOR FRAMING PLAN**

SCALE: 3/16" = 1'-0" SECOND FLOOR

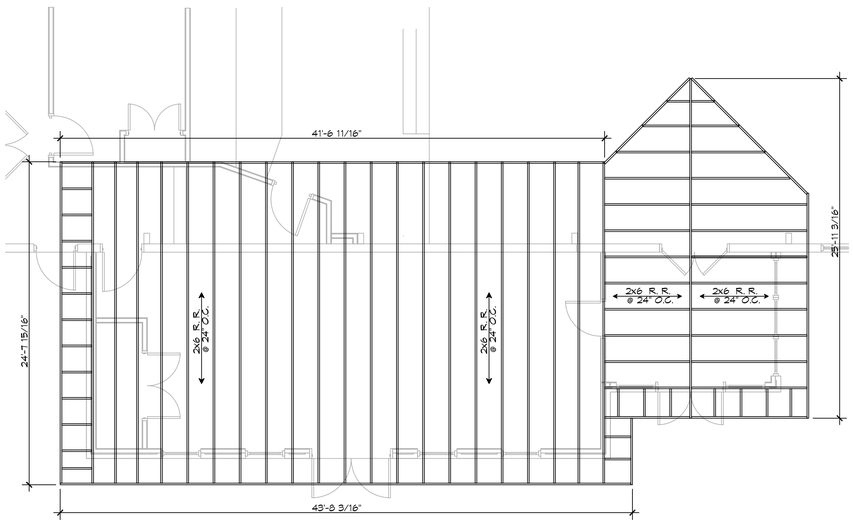

18 S102 A101 **ROOF FRAMING PLAN**

SCALE: 3/16" = 1'-0" VESTIBULE

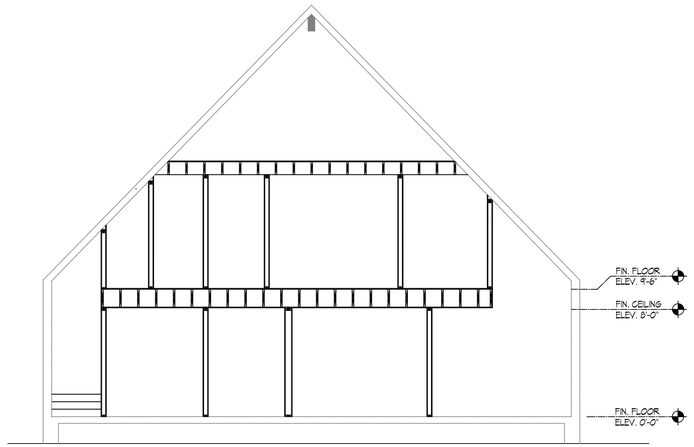

18 S102 A101 **SECTION**

SCALE: 3/16" = 1'-0" REAR OF BLDG

DAMMON ENGINEERING, INC.
LOUISIANA & MISSISSIPPI
www.dammonengineering.com
Info@dammonengineering.com
PH: 985.649.5832 F: 985.641.9950
Chief Engineer: Brian Mistich, PE
554 Old Spanish Trail
Slidell, LA 70458

REVISIONS

#	DESCRIPTION	DATE

THE SIXTH BAPTIST CHURCH
BENEVOLENCE AND
ADDITION

429 FELICITY STREET
NEW ORLEANS, LA 70130

JOB No:	2470	DATE:	02-09-2023
DRAWN BY:	GKD	CHECKED BY:	BAX

The client owns the rights of all plans, drawings and specifications prepared and furnished by Dammon Engineering, Inc. (Dammon Engineering) and all of the data contained therein is produced for the client, or a party in conjunction with whom the client is or is to be a party, and may not be used by any other party or for any other purpose without the written consent of Dammon Engineering. Dammon Engineering, Inc. (Dammon Engineering) shall be held harmless for any reuse of the plans, drawings and specifications by the client for any other purpose or by any other party.

SHEET TITLE:
BUILDING SECTION

DRAWING NUMBER:
S103

SHEET No: 7 of 10