SQUARE FEET	
LIVING	1040
FRONT PORCH	84
TOTAL SQ. FT.	1124

WINDOW SCHEDULE

MK	WIDTH	HEIGHT	FRAME MAT	NOTES
W01	3'-0"	5'-0"	ALUM	OPERABLE WINDOW INSULATED
W02	3'-0"	3'-0"	ALUM	OPERABLE WINDOW INSULATED
W03	3'-0"	1'-0"	ALUM	FIXED WINDOW INSULATED

NOTE: OWNER TO PICK ALL WINDOW STYLES

DOOR SCHEDULE

MK	WIDTH	HEIGHT	THK	DOOR MAT	FRAME MAT	NOTES
D01	3'-0"	6'-10"	1-3/4"	WOOD	WOOD	EXTERIOR DOOR
D02	(2)3'-0"	6'-10"	1-3/4"	WOOD	WOOD	EXTERIOR SLIDING DOUBLE DOOR
D03	3'-0"	6'-8"	1-3/4"	WOOD	WOOD	INTERIOR DOOR
D04	1'-8"	6'-8"	1-3/4"	WOOD	WOOD	INTERIOR DOOR FOR LINEN CLOSET
D05	(2)3'-0"	6'-8"	1-3/4"	WOOD	WOOD	INTERIOR DOUBLE ACCORDION DOORS
D06	2'-6"	6'-8"	1-3/4"	WOOD	WOOD	INTERIOR POCKET DOOR

NOTE: OWNER TO PICK ALL DOOR STYLES

NOTE; ALL EXTERIOR WINDOWS AND DOORS ASSEMBLES TO BE RATED FOR 140 MPH WINDS AND SHALL BE MISSILE IMPACT RESISTANT.

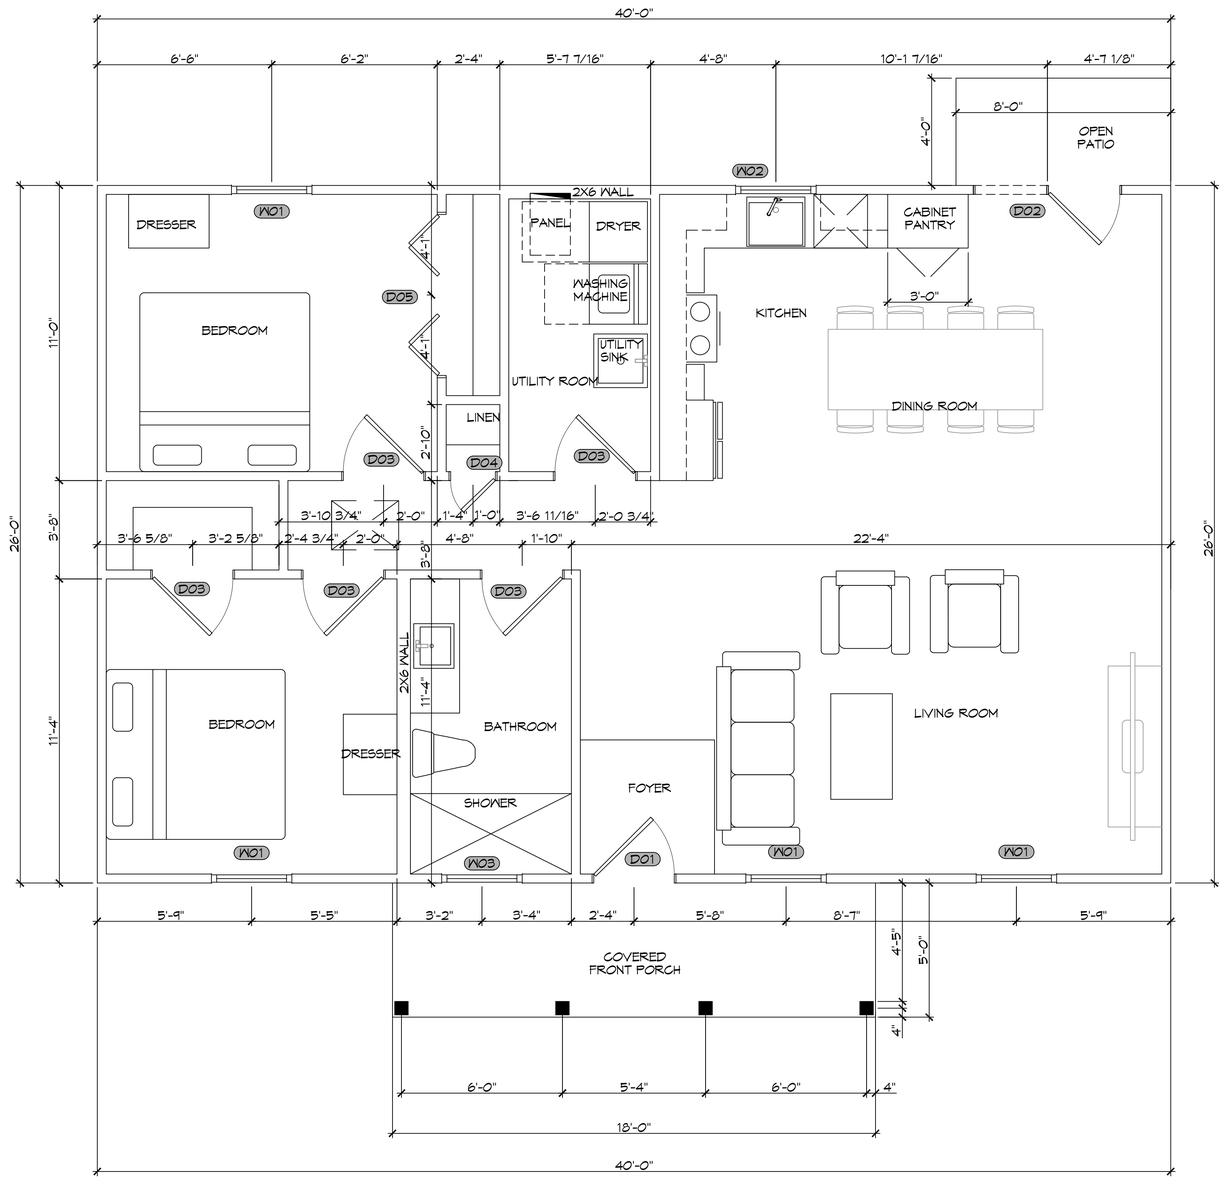

N

1 FIRST FLOOR PLAN
SCALE: 3/8" = 1'-0"

DAMMON ENGINEERING, INC.
LOUISIANA & MISSISSIPPI
www.dammonengineering.com
info@dammonengineering.com
PH: 985.649.5832
Chief Engineer: Brian Mistich, PE
554 Highway 77 Trail
Slidell, LA 70458

#	DESCRIPTION	DATE

REVISIONS

SEAL:

FIRST FRENTECOSTAL CHURCH
333 ROBERT BLVD
SLIDELL, LA 70459

JOB No:	
DATE:	02-20-2025
DRAWN BY:	SCN
CHECKED BY:	CKD

THIS DOCUMENT IS THE PROPERTY OF DAMMON ENGINEERING, INC. THE INFORMATION HEREIN IS TO BE USED ONLY FOR THE PURPOSE OF THE PROJECT FOR WHICH IT WAS PREPARED AND IS NOT TO BE USED FOR ANY OTHER PURPOSE OR PROJECT WITHOUT THE WRITTEN AUTHORIZATION OF DAMMON ENGINEERING, INC. UNAUTHORIZED REUSE OF THIS DOCUMENT WITHOUT WRITTEN CONSENT IS PROHIBITED.

SHEET TITLE:
FLOOR PLAN

DRAWING NUMBER:
A101

SHEET No: 1 of 2

FILE NAME: J:\- CHURCHES\First Pentecostal Church Sec Bryant\Current Drawings\A101 - Floor Plan.dwg PLOT DATE & TIME: Thursday, February 20, 2025 11:24:33 AM