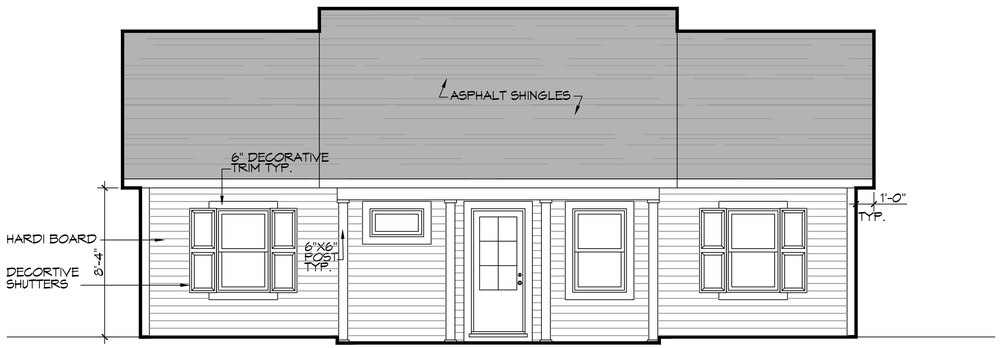

8 WESTSIDE ELEVATION PLAN
SCALE: 1/4" = 1'-0"

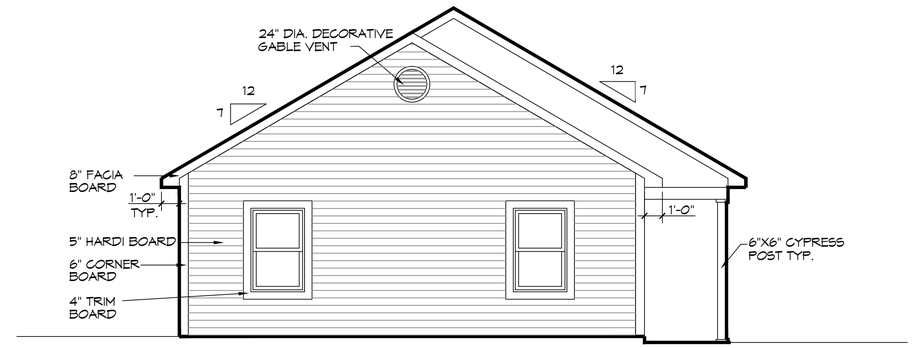

10 FRONT ELEVATION PLAN
SCALE: 1/4" = 1'-0"

9 EASTSIDE ELEVATION PLAN
SCALE: 1/4" = 1'-0"

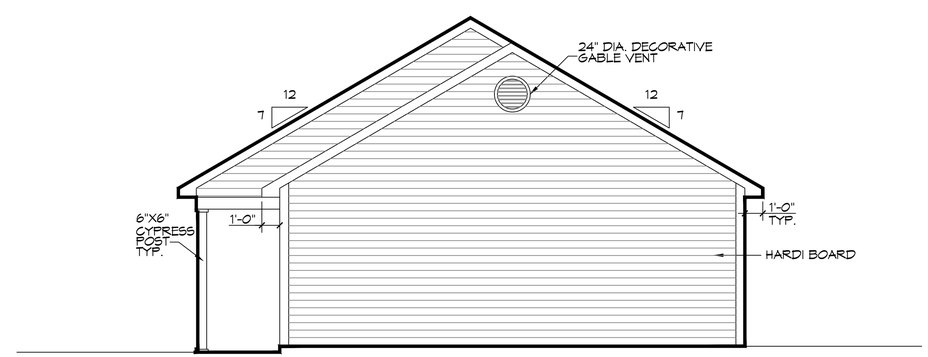

11 REAR ELEVATION PLAN
SCALE: 1/4" = 1'-0"

DAMMON ENGINEERING, INC.
LOUISIANA & MISSISSIPPI

www.dammonengineering.com
info@dammonengineering.com
PH: 985.649.5832

Chief Engineer: Brian Mistich, PE
5544 Crown Trail
Slidell, LA 70458

#	DESCRIPTION	DATE

REVISIONS

STATE OF LOUISIANA
BRIAN A. MISTICH
License No. 30187
PROFESSIONAL ENGINEER

FIRST FRENCH ECUMENICAL

336 ROBERT BLVD
SLIDELL, LA. 70458

DATE: 03-24-2025
CHECKED BY: BAM
JOB No: SCA
DRAWN BY:

These plans remain the property of Dammon Engineering, Inc. and are not to be used for any other project than that for which the plans were prepared and developed without written consent of Dammon Engineering, Inc. Dammon Engineering, Inc. assumes no responsibility for any other project than that for which the plans were prepared and developed without written consent of Dammon Engineering, Inc.

SHEET TITLE:
EXTERIOR ELEVATION PLAN

DRAWING NUMBER:
A102

SHEET No: 8 of 11

FILE NAME: J:\~ DAMMON\Drs\ Permanent\ Church Doc Board\Current Drawings\A102 - Elevation Plan.dwg PLOT DATE & TIME: Monday, July 7, 2025 2:18:18 PM