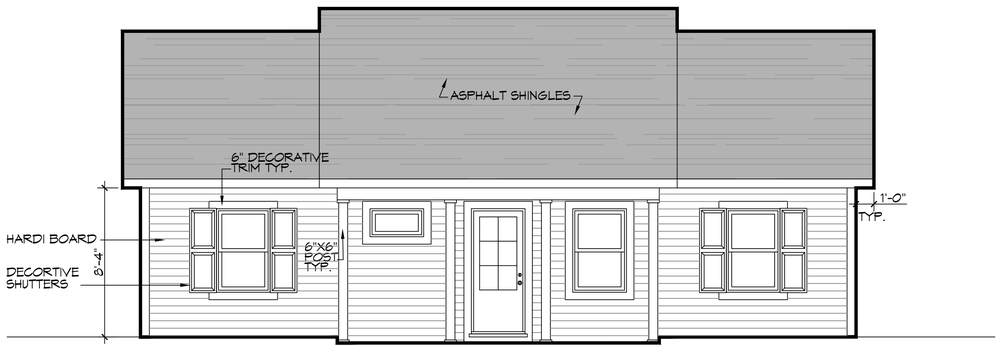

8 WESTSIDE ELEVATION PLAN
SCALE: 1/4" = 1'-0"

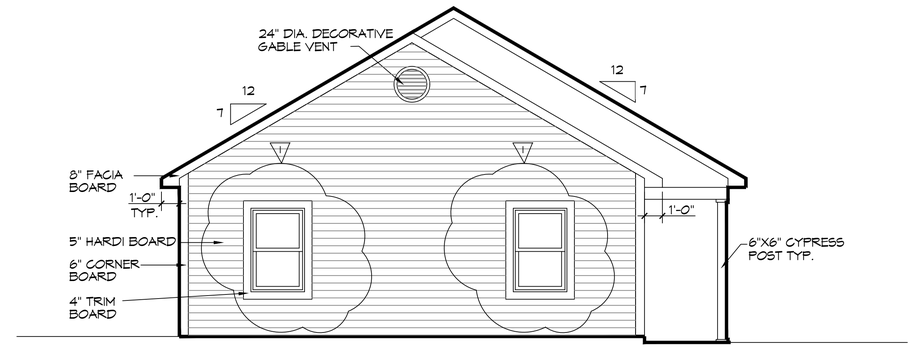

10 FRONT ELEVATION PLAN
SCALE: 1/4" = 1'-0"

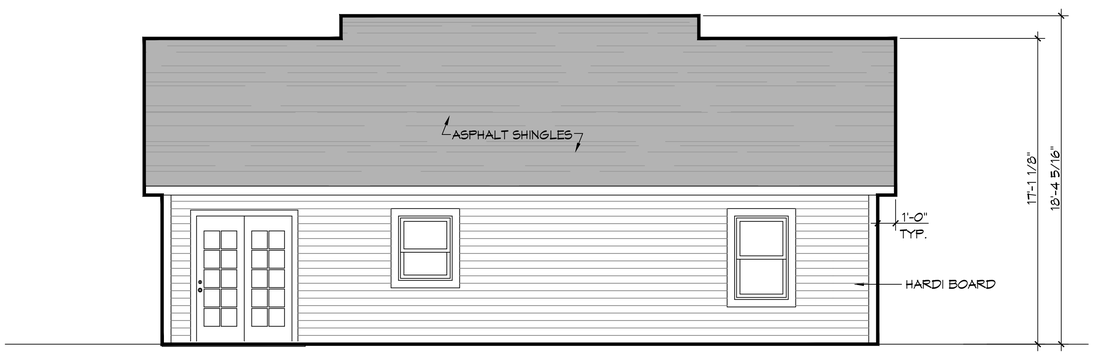

9 EASTSIDE ELEVATION PLAN
SCALE: 1/4" = 1'-0"

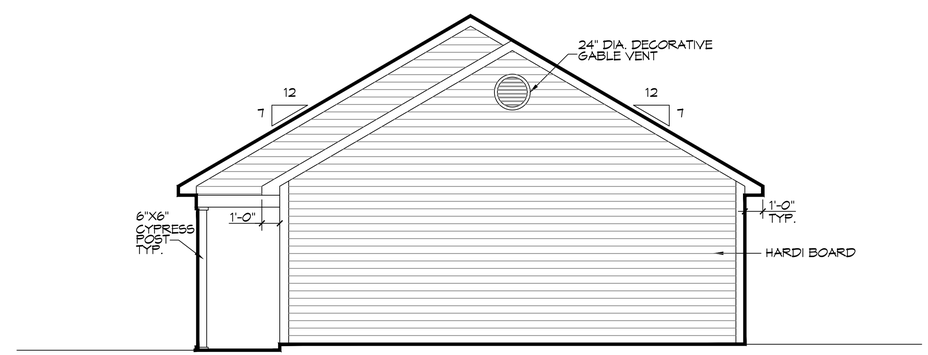

11 REAR ELEVATION PLAN
SCALE: 1/4" = 1'-0"

DAMMON ENGINEERING, INC.
LOUISIANA & MISSISSIPPI
www.dammonengineering.com
info@dammonengineering.com
PH: 985.649.5832
Chief Engineer: Brian Mistich, PE
54 Oaks Trail
Slidell, LA 70458

REVISIONS

#	DESCRIPTION	DATE
1	ADDED TWO WINDOWS	07-08-25

STATE OF LOUISIANA
BRIAN A. MISTICH
License No. 30187
PROFESSIONAL ENGINEER

FIRST FRENCH FENTECOSTAL
333 ROBERT BLVD
SLIDELL, LA. 70458

DATE: 03-24-2025
JOB No:
SCA
CHECKED BY: BAM
DRAWN BY:

These plans remain the property of Dammon Engineering, Inc. and are not to be used for any other project than that for which the plans were prepared and developed without written consent of Dammon Engineering, Inc. Any other use of these plans shall be at the sole risk of the person or entity using the plans for any project for which the plans were prepared and developed without written consent of Dammon Engineering, Inc.

SHEET TITLE:
EXTERIOR ELEVATION PLAN

DRAWING NUMBER:
A102

SHEET No: 8 of 11

FILE NAME: J:\-- CHURCHES\First Pentecostal Church Don Bryant\Current Drawings\A102 - Elevation Plan.dwg PLOT DATE & TIME: Wednesday, July 30, 2025 8:30:32 AM