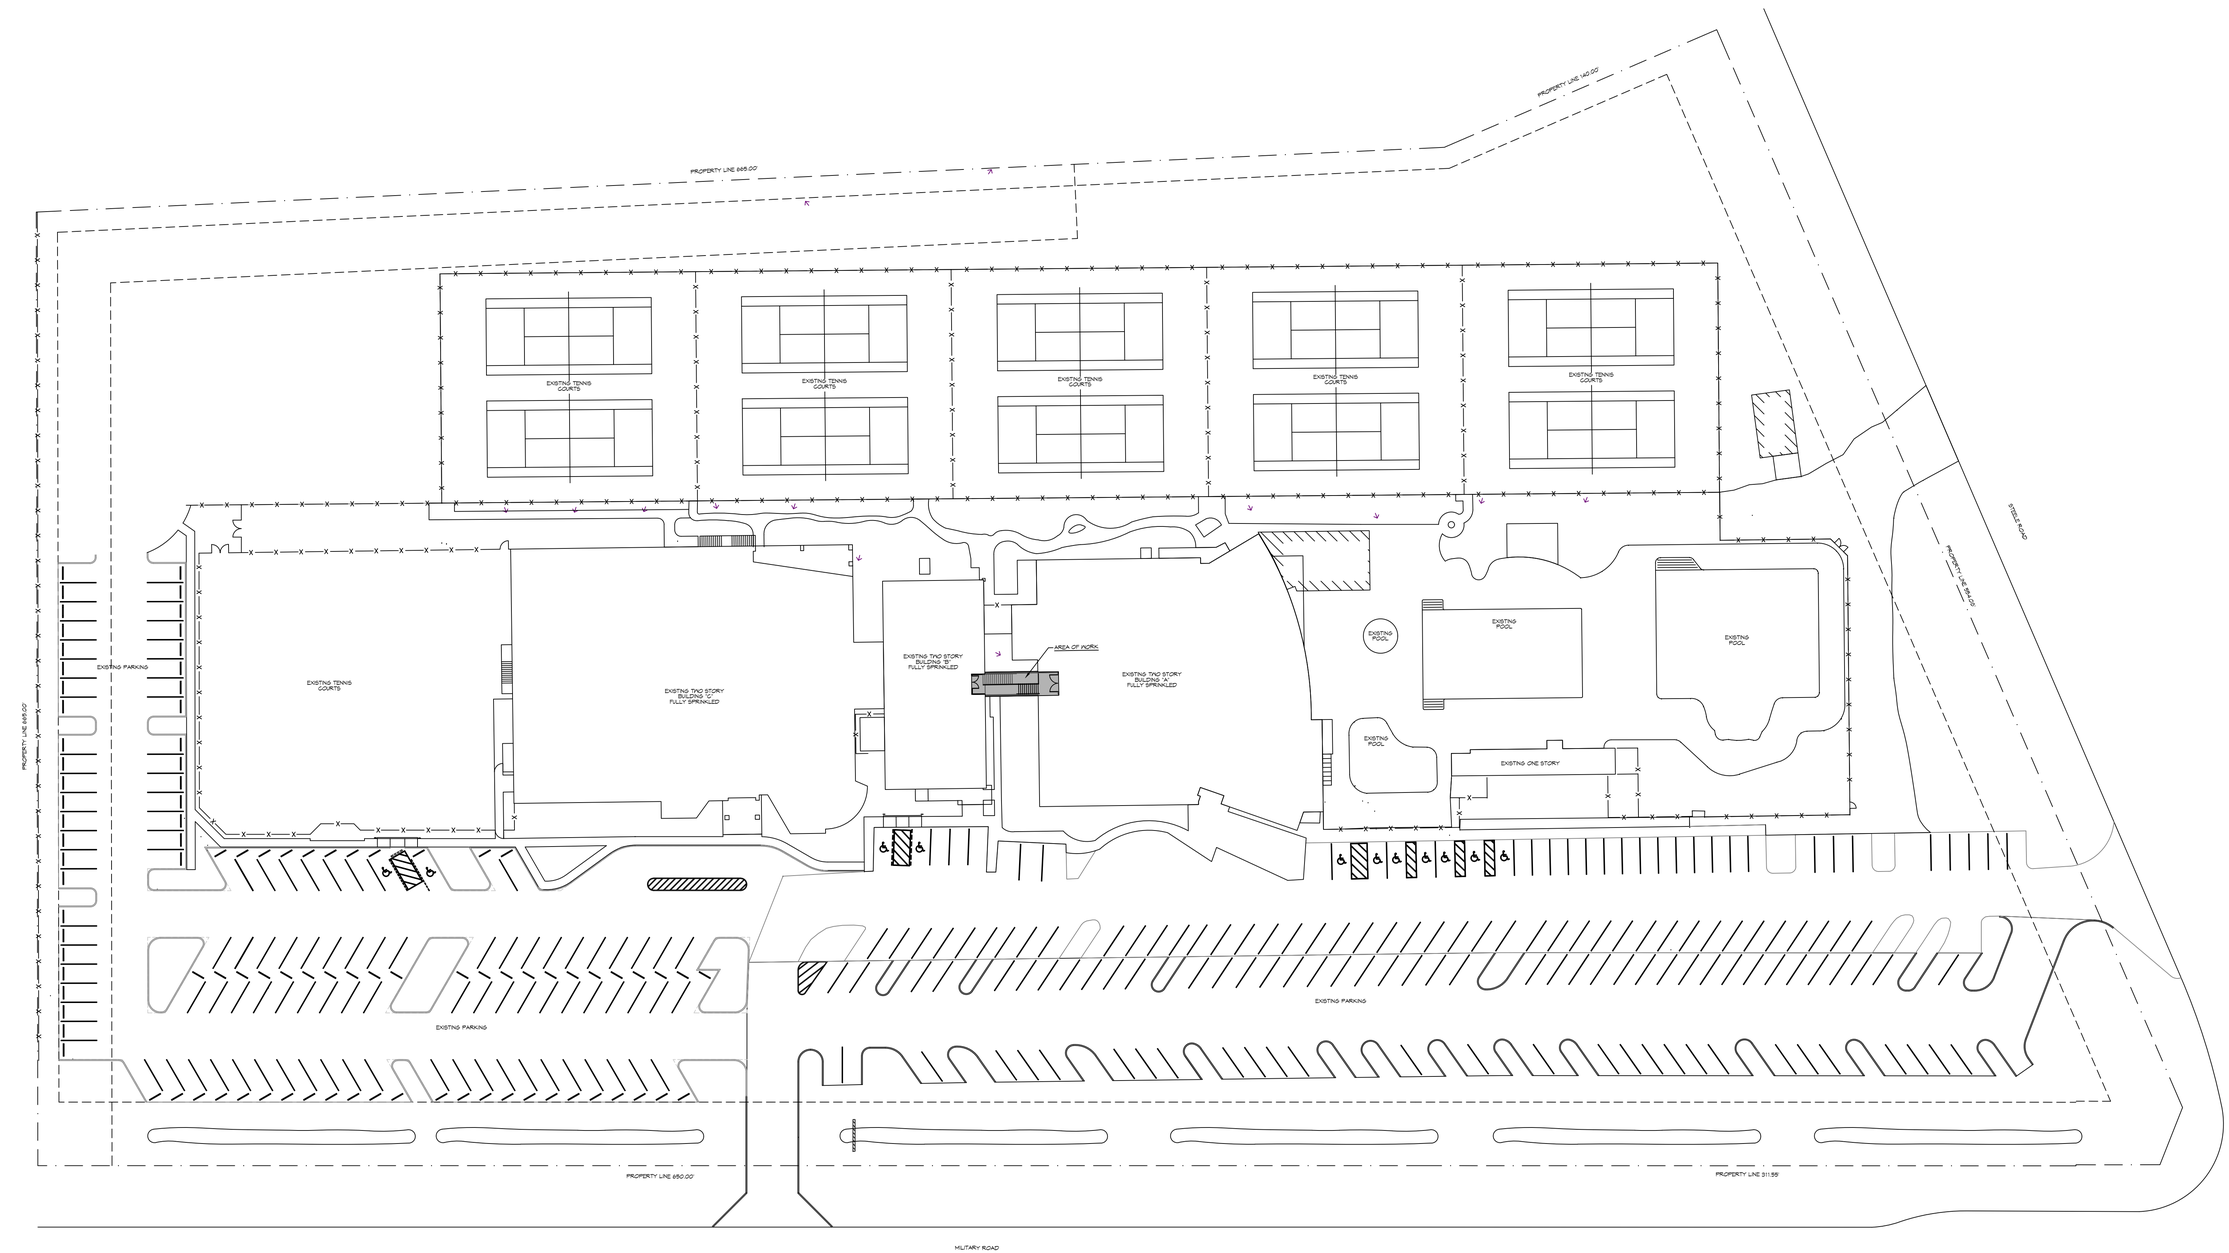

N

1 OVERALL SITE PLAN

SCALE: 1"=20'-0"

DAMMON ENGINEERING, INC.
LOUISIANA & MISSISSIPPI

www.dammonengineering.com
Chief Engineer: Brian Mistich, PE
SSC Crossgates Tall
Slidell, LA 70458
info@dammonengineering.com
PH: 985.649.5832

#	DESCRIPTION	REVISIONS	DATE

SEAL:

STAIR ADDITION
CROSSGATES ATHLETIC CLUB
200 NORTH MILITARY ROAD
SLIDELL, LA.

JOB No:	23321
DATE:	08-09-24
DRAWN BY:	JTL
CHECKED BY:	CKD

THIS DOCUMENT IS THE PROPERTY OF DAMMON ENGINEERING, INC. AND MAY NOT BE REPRODUCED OR USED FOR OTHER PROJECTS WITHOUT WRITTEN CONSENT OF DAMMON ENGINEERING, INC. ANY REPRODUCTION OF THIS DOCUMENT MUST INCLUDE THIS NOTICE. ANY USE OF THIS DOCUMENT FOR OTHER PROJECTS OR BY OTHERS ON THIS PROJECT FOR WHICH IT WAS NOT PREPARED AND DAMAGED WITHOUT WRITTEN CONSENT OF DAMMON ENGINEERING, INC. IS PROHIBITED. ANY REPRODUCTION OF THIS DOCUMENT MUST INCLUDE THIS NOTICE.

SHEET TITLE:
OVERALL SITE PLAN

DRAWING NUMBER:
C101

SHEET No: 2 of 5

FILE NAME: J:\-Commercial\23321 - Cross Gates Athletic\Drawings\Current Drawings\C101 - Site Plan.dwg PLOT DATE & TIME: Wednesday, August 14, 2024 7:33:59 AM