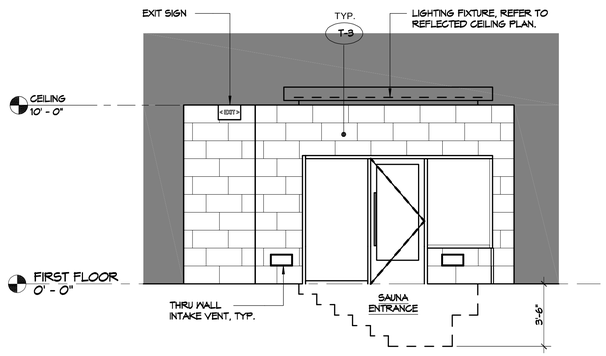

E1 INTERIOR ELEVATION AT POOL DECK
SCALE 1/4" = 1'-0"

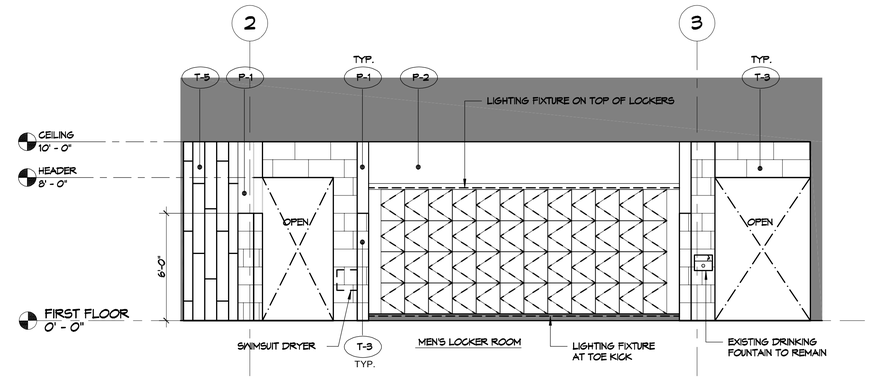

E4 INTERIOR ELEVATION AT MEN'S LOCKER ROOM
SCALE 1/4" = 1'-0"

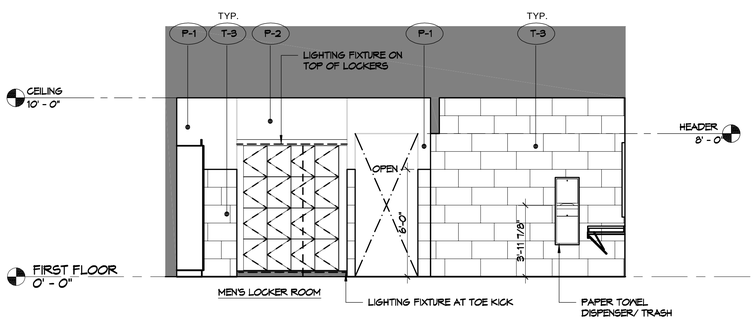

C1 INTERIOR ELEVATION AT MEN'S LOCKER ROOM
SCALE 1/4" = 1'-0"

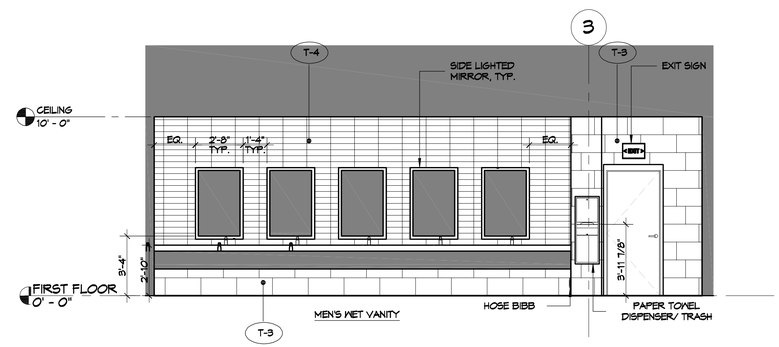

C4 INTERIOR ELEVATION AT MEN'S LOCKER ROOM
SCALE 1/4" = 1'-0"

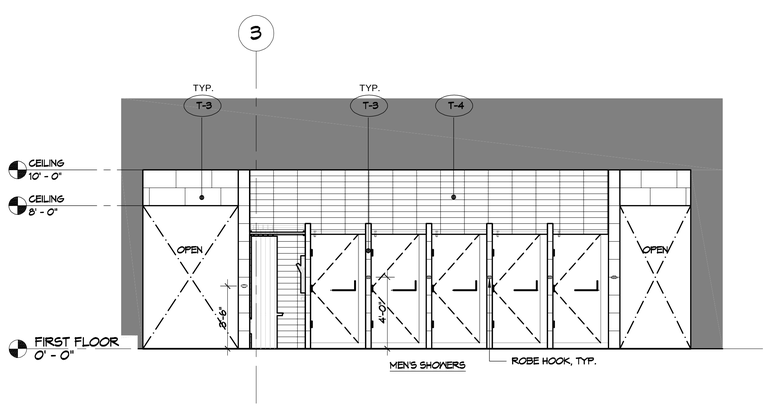

A1 INTERIOR ELEVATION AT MEN'S LOCKER ROOM
SCALE 1/4" = 1'-0"

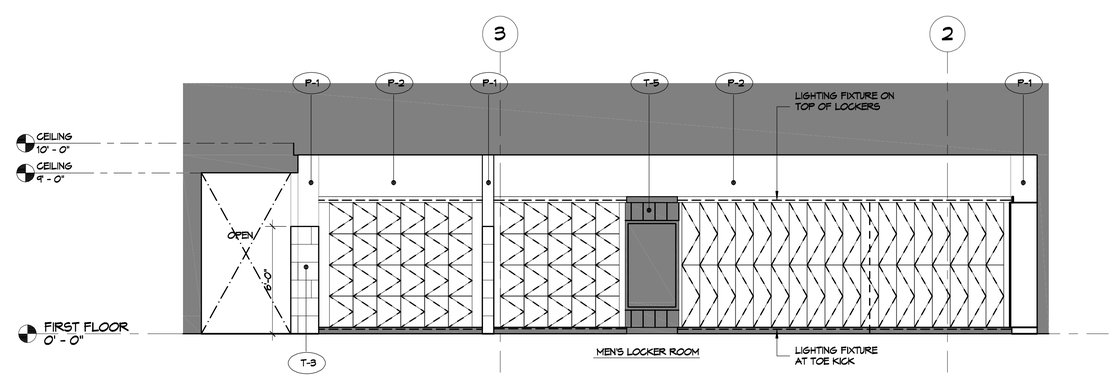

A4 INTERIOR ELEVATION AT MEN'S LOCKER ROOM
SCALE 1/4" = 1'-0"

DAMMON ENGINEERING, INC.
LOUISIANA & MISSISSIPPI
www.dammonengineering.com
info@dammonengineering.com
PH: 985.649.5832
Chief Engineer: Brian Mistich, PE
534 Oil Sands Trail
Slidell, LA 70458

#	DESCRIPTION	DATE

REVISIONS

SEAL:

STATE OF LOUISIANA
BRIAN A. MISTICH
License No. 30187
PROFESSIONAL ENGINEER

MENS AND WOMENS LOCKER ROOM
CROSSGATES ATHLETIC CLUB
200 NORTH MILITARY ROAD
SLIDELL, LA.

JOB No:	2327
DATE:	10-10-2024
DRAWN BY:	LJP
CHECKED BY:	JMS

The plans and specifications, ideas, designs, and arrangements represented, indicated, and described herein are the property of Dammon Engineering, and shall not be used in other work and are not to be disclosed to others for any purpose without the written permission of Dammon Engineering. Visual contact with these plans and specifications shall constitute prima facie evidence of acceptance of these restrictions.

SHEET TITLE:
INTERIOR ELEVATIONS
MENS ROOM

DRAWING NUMBER:
A109

SHEET No: 12 of 17

FILE NAME: J:\- Dammon\2327 - Cross Gates Athletic\Locker Room Renovation\Working dwg\A109 - INTERIOR ELEVATIONS.dwg, PLOT DATE & TIME: Tuesday, November 12, 2024 3:50:13 PM