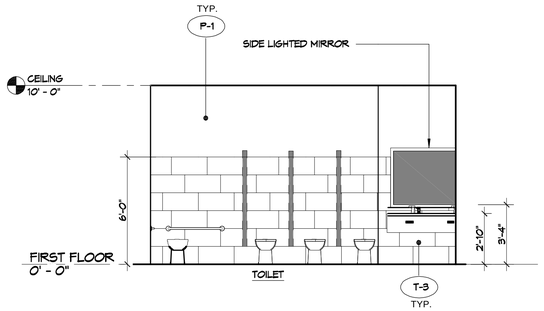

E1 INTERIOR ELEVATION AT WOMEN'S LOCKER ROOM
SCALE 1/4" = 1'-0"

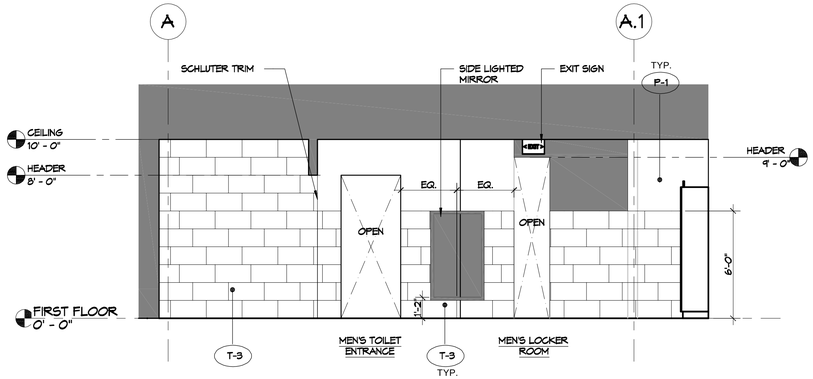

E4 INTERIOR ELEVATION AT MEN'S LOCKER ROOM
SCALE 1/4" = 1'-0"

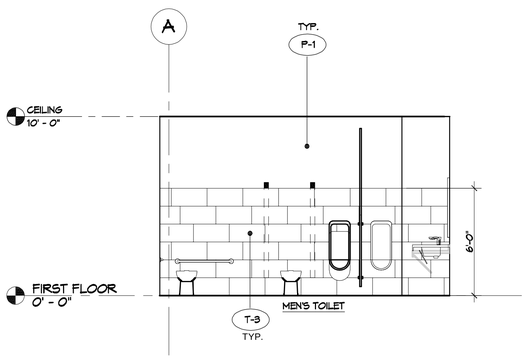

C1 INTERIOR ELEVATION AT MEN'S LOCKER ROOM
SCALE 1/4" = 1'-0"

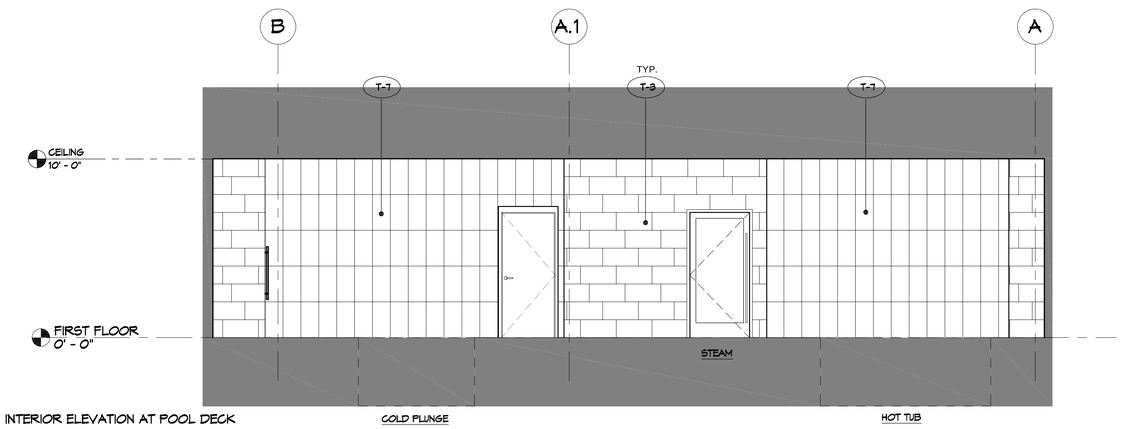

C4 INTERIOR ELEVATION AT POOL DECK
SCALE 1/4" = 1'-0"

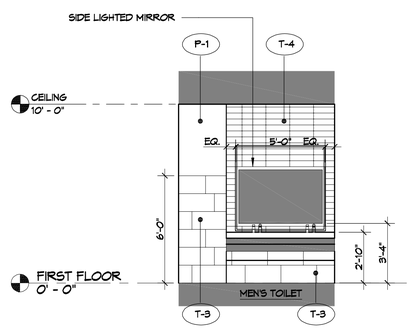

A1 INTERIOR ELEVATION AT MEN'S LOCKER ROOM
SCALE 1/4" = 1'-0"

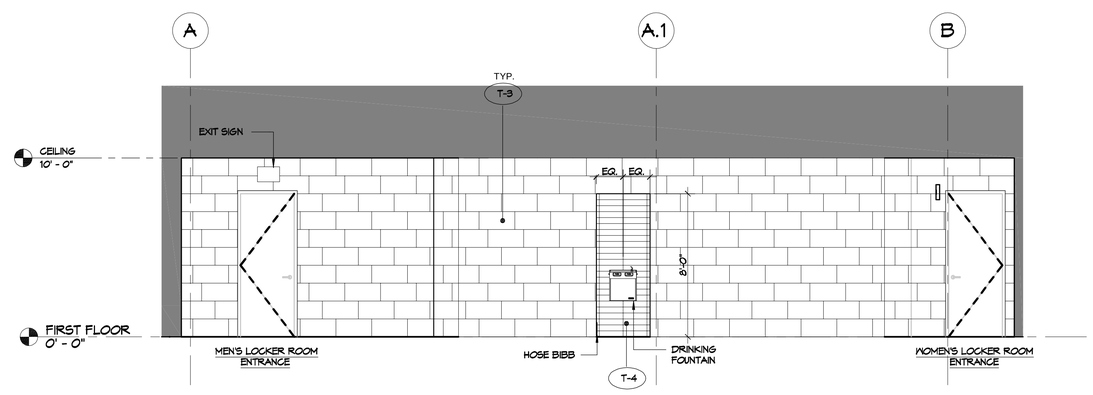

A4 INTERIOR ELEVATION AT POOL DECK
SCALE 1/4" = 1'-0"

DAMMON ENGINEERING, INC.
LOUISIANA & MISSISSIPPI
www.dammonengineering.com
info@dammonengineering.com
PH: 985.649.5832
Chief Engineer: Brian Mistich, PE
554 Old Spanish Trail
Slidell, LA 70458

#	DESCRIPTION	DATE
	REVISIONS	

SEAL:

STATE OF LOUISIANA
BRIAN A. MISTICH
License No. 30187
PROFESSIONAL ENGINEER

MENS AND WOMENS LOCKER ROOM
CROSSGATES ATHLETIC CLUB
200 NORTH MILITARY ROAD
SLIDELL, LA.

JOB No:	2321
DATE:	10-10-2024
DRAWN BY:	LJP
CHECKED BY:	JMS

The drawings, specs and plans contained herein are the property of Dammon Engineering, Inc. and shall remain the property of Dammon Engineering, Inc. and are not to be used on any other project or for any other purpose than specified for which the have been prepared and developed without written consent of Dammon Engineering, Inc. Dammon Engineering, Inc. retains all rights to the use of these documents.

SHEET TITLE:
INTERIOR ELEVATIONS MEN/WOMENS AND POOL DECK

DRAWING NUMBER:
A110

SHEET No: 13 of 17

FILE NAME: J:_Dammon\2321 - Cross Gates Athletic\Locker Room Renovations\Working dwg\A110 - INTERIOR ELEVATIONS.dwg PLOT DATE & TIME: Tuesday, November 12, 2024 3:48:25 PM