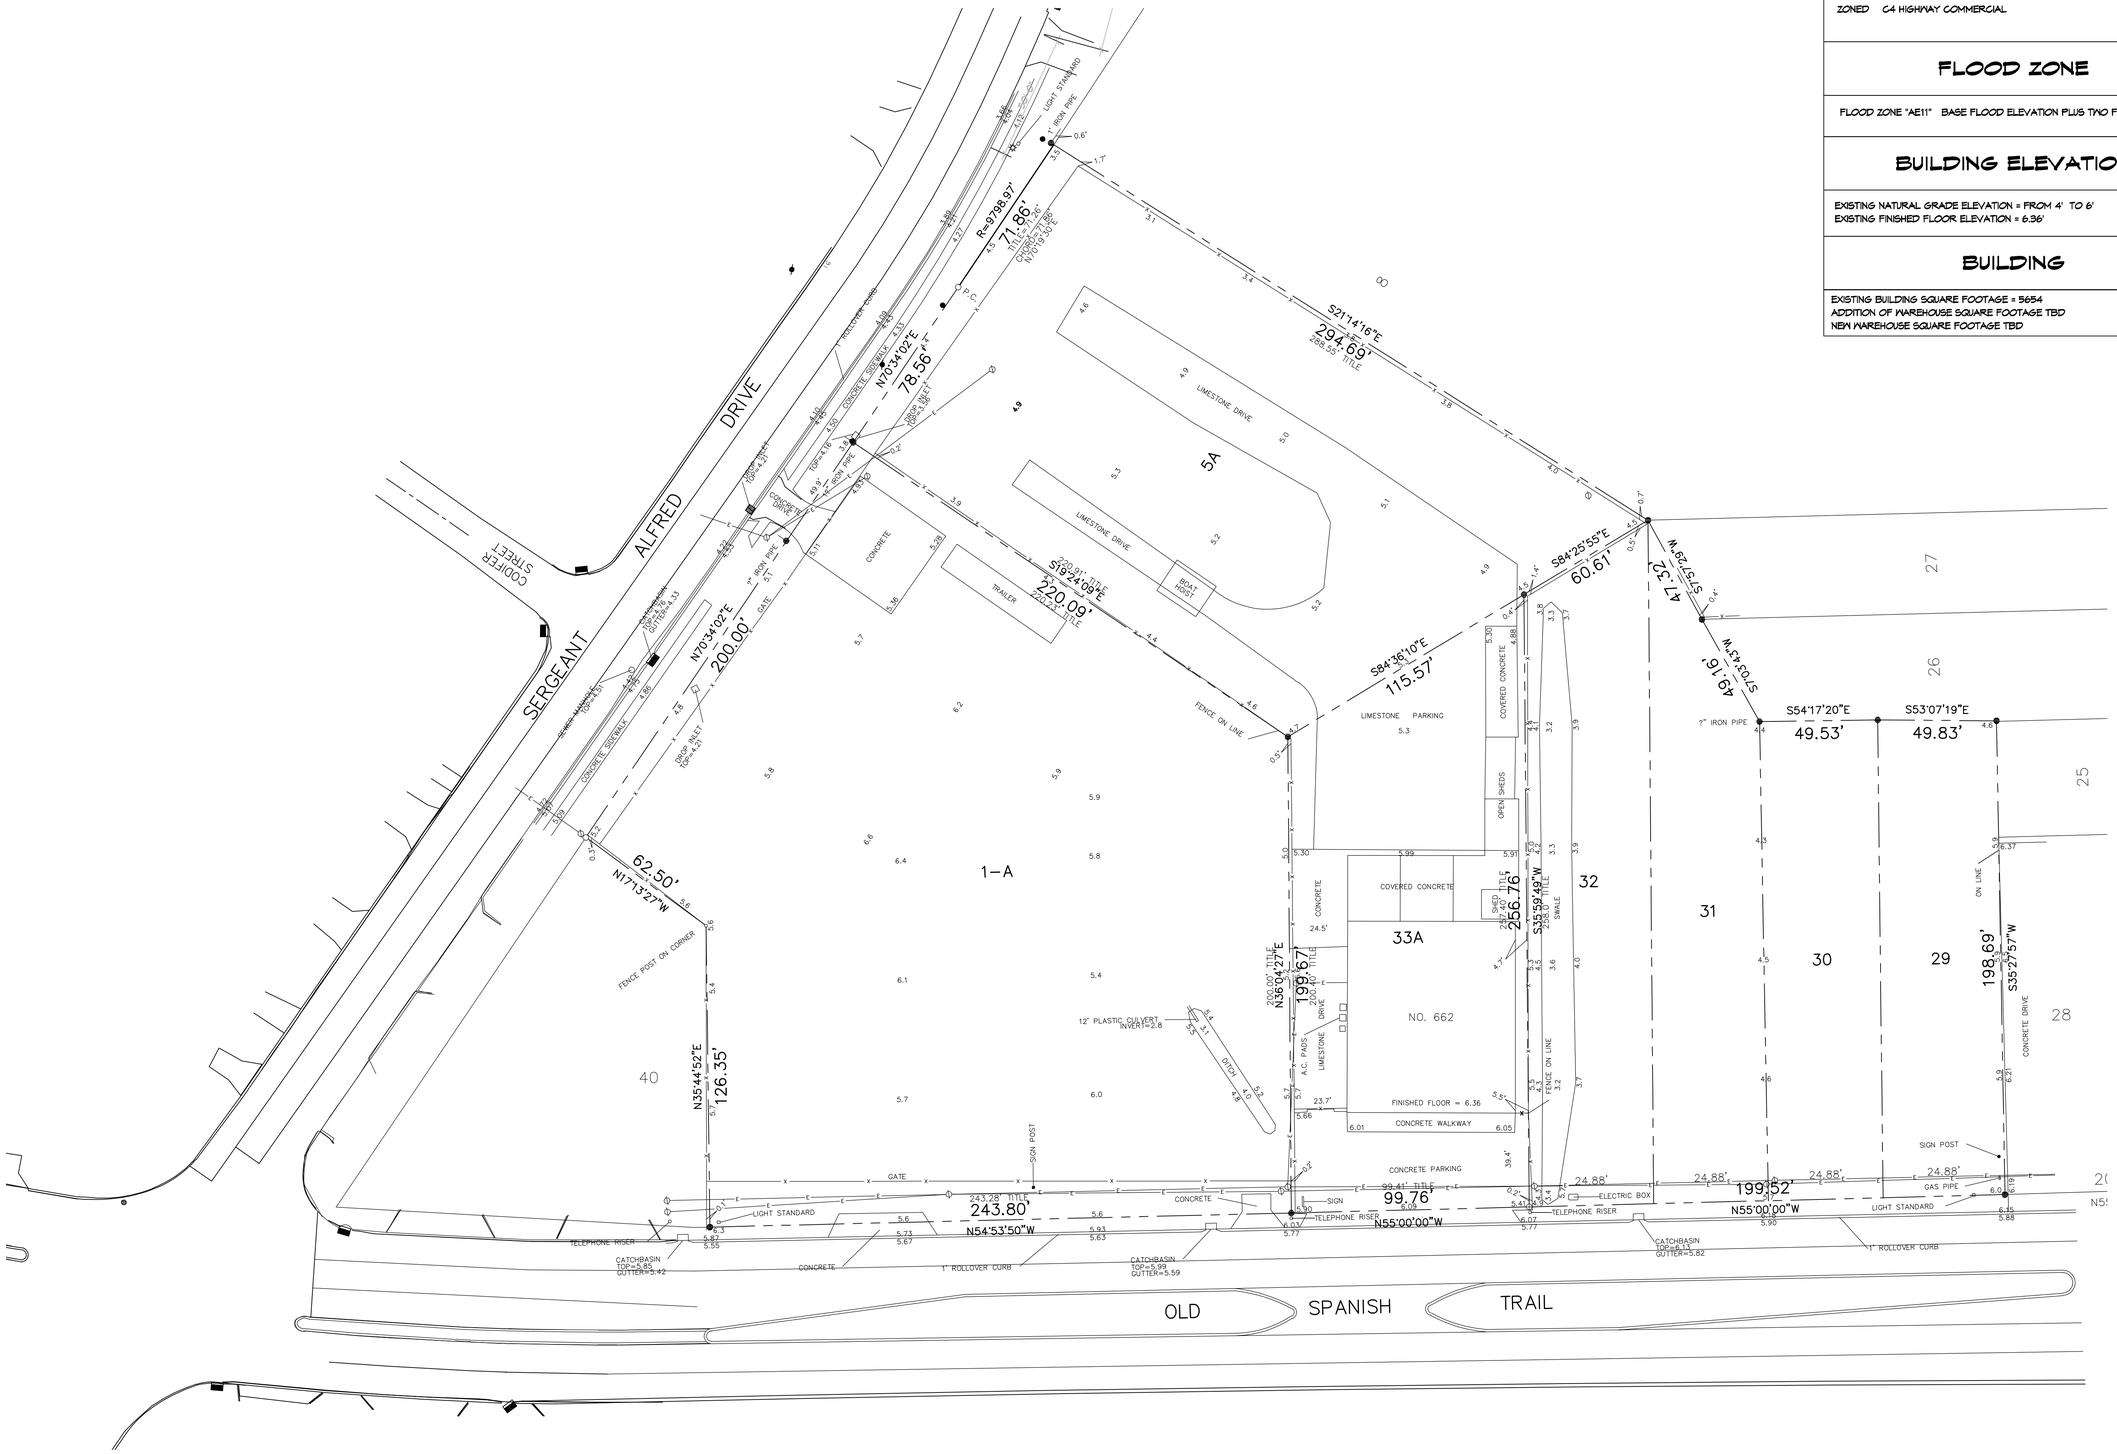

PROPOSED SITE PLAN

SCALE: 1" = 30'-0"

PLANNING

ZONED C4 HIGHWAY COMMERCIAL

FLOOD ZONE

FLOOD ZONE "AE11" BASE FLOOD ELEVATION PLUS TWO FEET 13.0'

BUILDING ELEVATION

EXISTING NATURAL GRADE ELEVATION = FROM 4' TO 6'
EXISTING FINISHED FLOOR ELEVATION = 6.36'

BUILDING

EXISTING BUILDING SQUARE FOOTAGE = 5654
ADDITION OF WAREHOUSE SQUARE FOOTAGE TBD
NEW WAREHOUSE SQUARE FOOTAGE TBD

DAMMON ENGINEERING, INC.
LOUISIANA & MISSISSIPPI
www.dammonengineering.com
info@dammonengineering.com
PH: 985.649.5832
Chief Engineer: Brian Mistich, PE
554 Old Spanish Trail
Slidell, LA 70458

REVISIONS

#	DESCRIPTION	DATE

SEAL:

SITE LAYOUT

BOAT STUFF

662 OLD SPANISH TRAIL
SLIDELL, LA 70458

JOB No: 2025 | DATE: 08-24-2025
DRAWN BY: CKD | CHECKED BY: JMS

This set of drawings and specifications, designs and arrangements represented thereby are and shall remain the property of Dammon Engineering, and no part thereof shall be copied, disclosed to others, or used in connection with any work or project other than the specified project for which they are prepared and publication thereof is restricted to such use. Dammon Engineering, Inc. should be notified immediately if any discrepancies, conflicts or omissions are found in the drawings or specifications and corrected prior to bidding or construction.

SHEET TITLE:
PROPOSED SITE PLAN

DRAWING NUMBER:
C101

SHEET No: 1 of 1