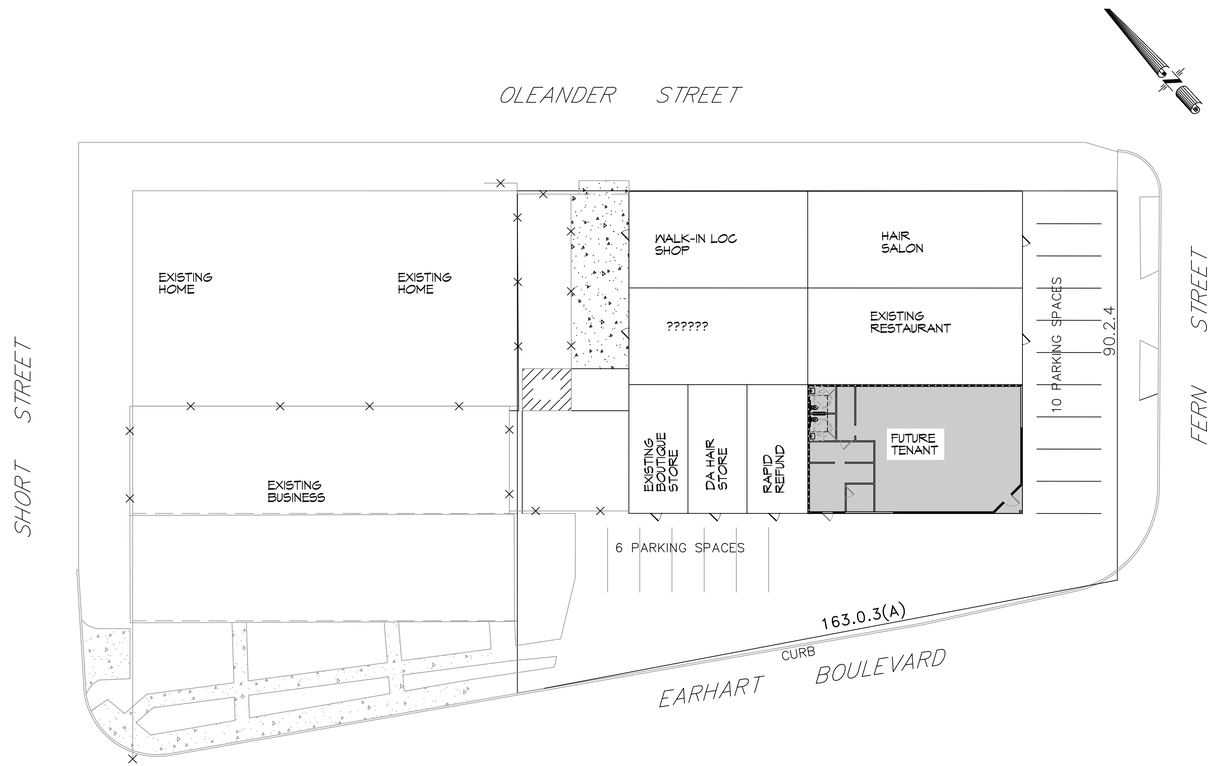

1 EXISTING SITE PLAN
SCALE: 1" = 20'-0"

DAMMON ENGINEERING, INC.
LOUISIANA & MISSISSIPPI

Chief Engineer: Brian Mistich, PE
554 Old Spanish Trail
Slidell, LA 70458

www.dammonengineering.com
info@dammonengineering.com
PH: 985.649.5832

REVISIONS

#	DESCRIPTION	DATE

SEAL:

RETAIL STRIP
NORTON EARHEART

7901 EARHART BLVD
NEW ORLEANS 70125

JOB No:
DATE: 04-29-2025
DRAWN BY: CKD
CHECKED BY: BAM

The drawings, specifications, ideas and designs contained herein are the property of Dammon Engineering, and no part thereof shall be used, reproduced or transmitted in any form or by any means without the prior written permission of Dammon Engineering. Reproduction of these drawings or specifications constitutes a violation of the Louisiana Revised Statutes and Federal Copyright Laws.

SHEET TITLE:
EXISTING SITE PLAN

DRAWING NUMBER:
C101

SHEET No: 1 of 2