CEILING TYPE	
	SHEETROCK - 8' AFF
	OPEN - 10' AFF

REFLECTED CEILING LEGEND	
RECESSED LIGHT FIXTURE	
VANITY LIGHT	EXHAUST FAN
EMERGENCY LIGHT FIXTURE - WALL MOUNTED	EXIT LIGHT FIXTURE

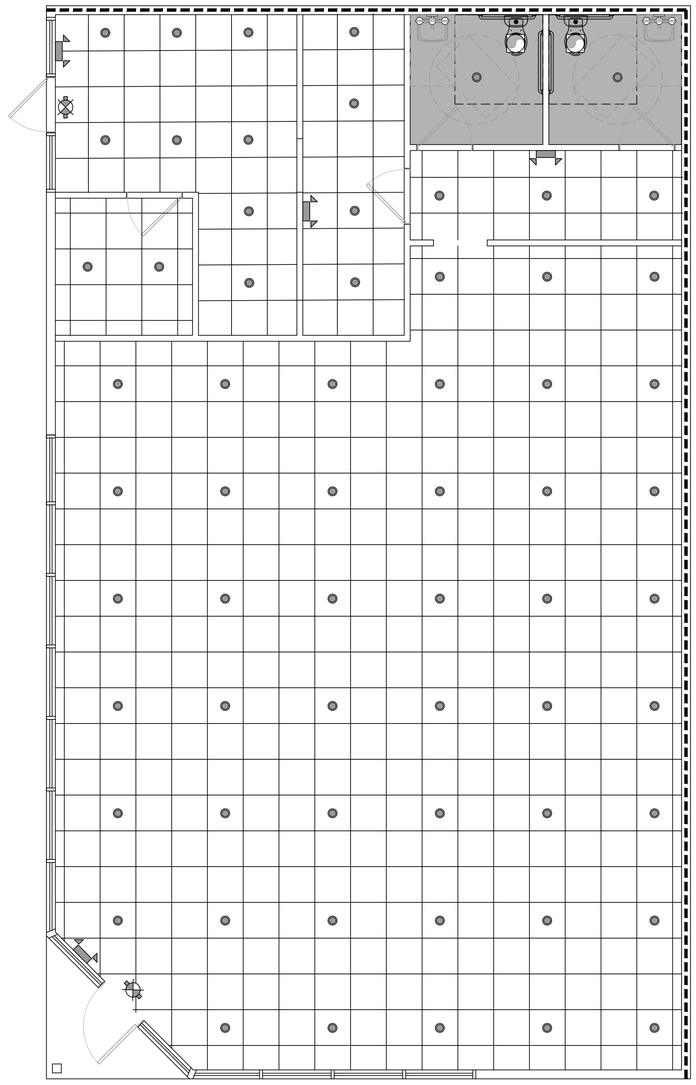

4 REFLECTIVE CEILING PLAN
SCALE: 3/16" = 1'-0"

DAMMON ENGINEERING, INC.
LOUISIANA & MISSISSIPPI
www.dammonengineering.com
info@dammonengineering.com
PH: 985.649.5832

Chief Engineer: Brian Mistich, PE
5544 Jackson Trail
Slidell, LA 70458

REVISIONS

#	DESCRIPTION	DATE

SEAL:

SUITE A&B RETAIL STRIP

NORTON EARHEART

5102 FERN ST.
NEW ORLEANS 70125

JOB No:	
DATE:	05-01-2025
DRAWN BY:	CAD
CHECKED BY:	JMS

The drawings and specifications contained herein are the property of Dammon Engineering, and are not to be used for any purpose other than the specific project for which they have been prepared and developed without written consent of Dammon Engineering. Visual contact with these drawings and specifications shall constitute prima facie evidence of the acceptance of these restrictions.

SHEET TITLE:
REFLECTIVE CEILING PLAN

DRAWING NUMBER:
A102

SHEET No: 5 of 6

FILE NAME: J:\- Commercial\Circle K\KA\Current Drawings\A102 - Reflective Ceiling Plan.dwg PLOT DATE & TIME: Thursday, May 1, 2025 11:28:54 AM