PLANNING	PARKING REQUIREMENTS
ZONING - HISTORIC URBAN DESCRIPTION - NEIGHBORHOOD MIXED USE DISTRICT	OFF SITE PARKING

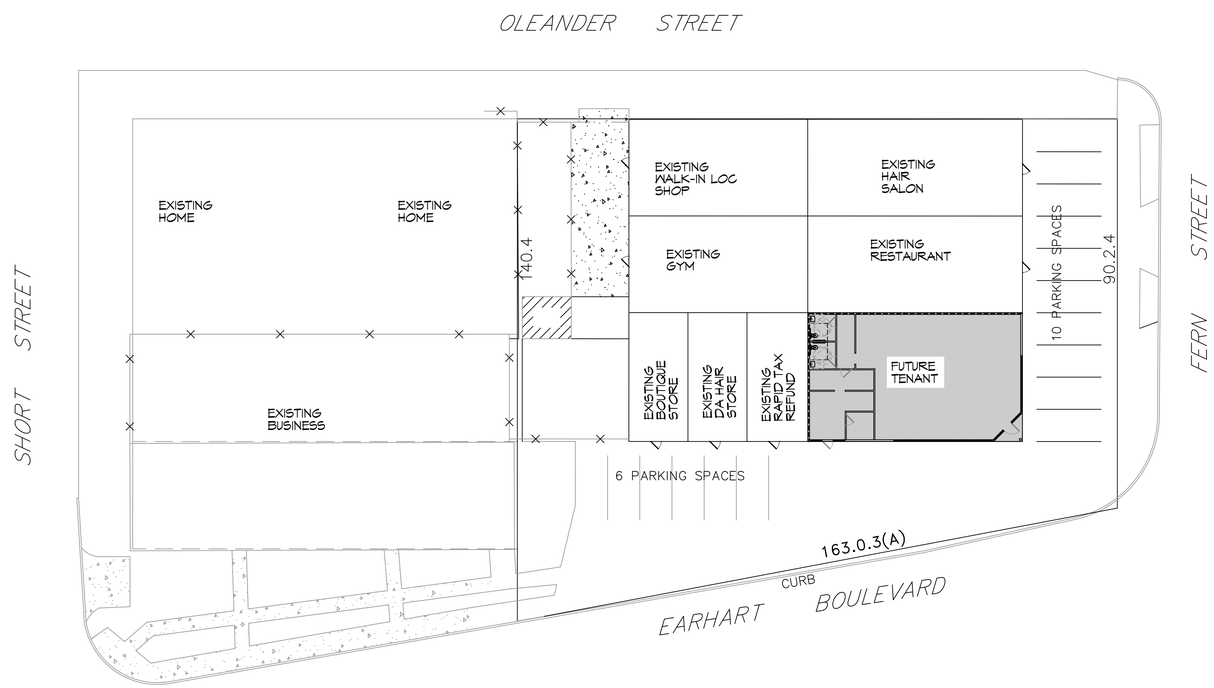

N

1 EXISTING SITE PLAN
SCALE: 1" = 20'-0"

DAMMON ENGINEERING, INC.
LOUISIANA & MISSISSIPPI
www.dammonengineering.com
info@dammonengineering.com
PH: 985.649.5832
Chief Engineer: Brian Mistich, PE
554 Old Spanish Trail
Slidell, LA 70458

REVISIONS

#	DESCRIPTION	DATE

SEAL:

SUITE A&B RETAIL STRIP
NORTON EARHEART
3102 FERN ST
NEW ORLEANS 70125

JOB No:		DATE:	05-01-2025
DRAWN BY:	CKD	CHECKED BY:	JMS

The drawings, specifications, ideas, and designs appearing on these plans are the property of Dammon Engineering, and shall remain the property of Dammon Engineering. Reproduction or use of these plans without the written consent of Dammon Engineering is prohibited. Any project using these drawings or specifications shall constitute acceptance of the terms and conditions of this notice.

SHEET TITLE:
EXISTING SITE PLAN

DRAWING NUMBER:
C101

SHEET No: 2 of 6

FILE NAME: J:_Commercial\Office NOLA\Current Drawings\C101 - Site Plan.dwg PLOT DATE & TIME: Thursday, May 1, 2025 11:17:07 AM