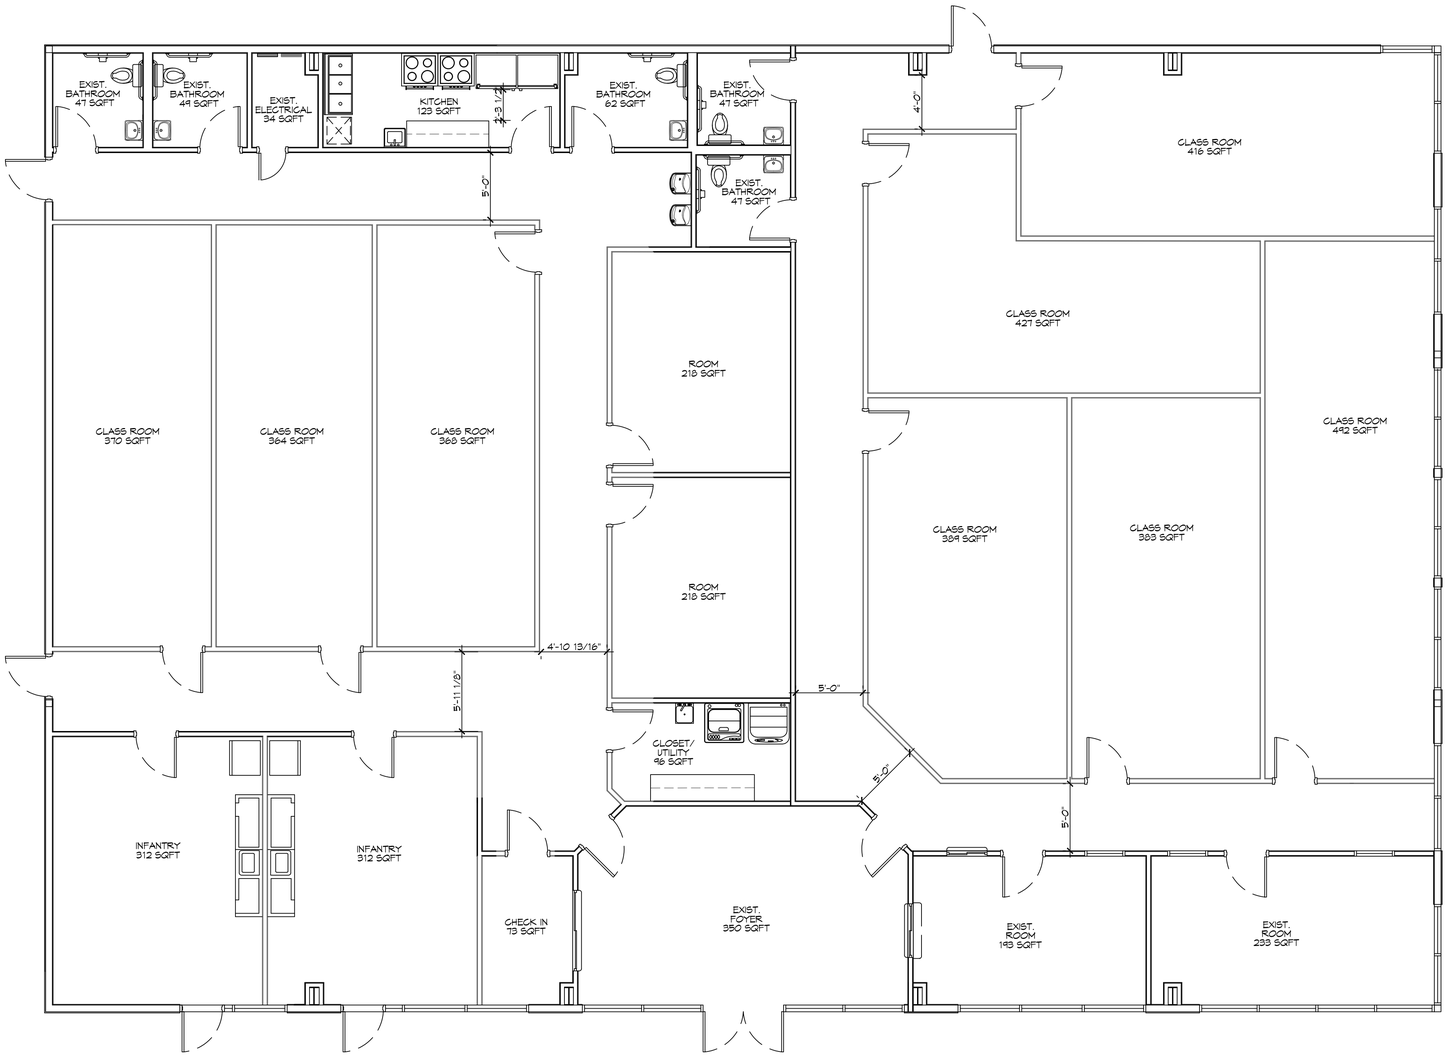

N

1 PROPOSED FLOOR PLAN

SCALE: 3/16"= 1'-0"

OVERALL PLAN

DAMMON ENGINEERING, INC.
LOUISIANA & MISSISSIPPI
www.dammonengineering.com
info@dammonengineering.com
PH: 985.649.3832
Chief Engineer: Brian Mistich, PE
554 Old Spanish Trail
Slidell, LA 70458

REVISIONS

#	DESCRIPTION	DATE

SEAL:

NEW DAYCARE

DAY CARE

2965 GAUSE BLVD.
SLIDELL, LA 70458

JOB No: 2025
DRAWN BY: CJC
DATE: 07-30-2025
CHECKED BY: JMS

All ideas, drawings, and specifications, shown hereon are the property of Dammon Engineering and shall not be used in whole or in part for any other project without the written permission of Dammon Engineering. Visual contact with these plans shall constitute prima facie evidence of the acceptance of these restrictions.

SHEET TITLE:
PROPOSED FLOOR PLAN

DRAWING NUMBER:
A101

SHEET No: 4 of 1