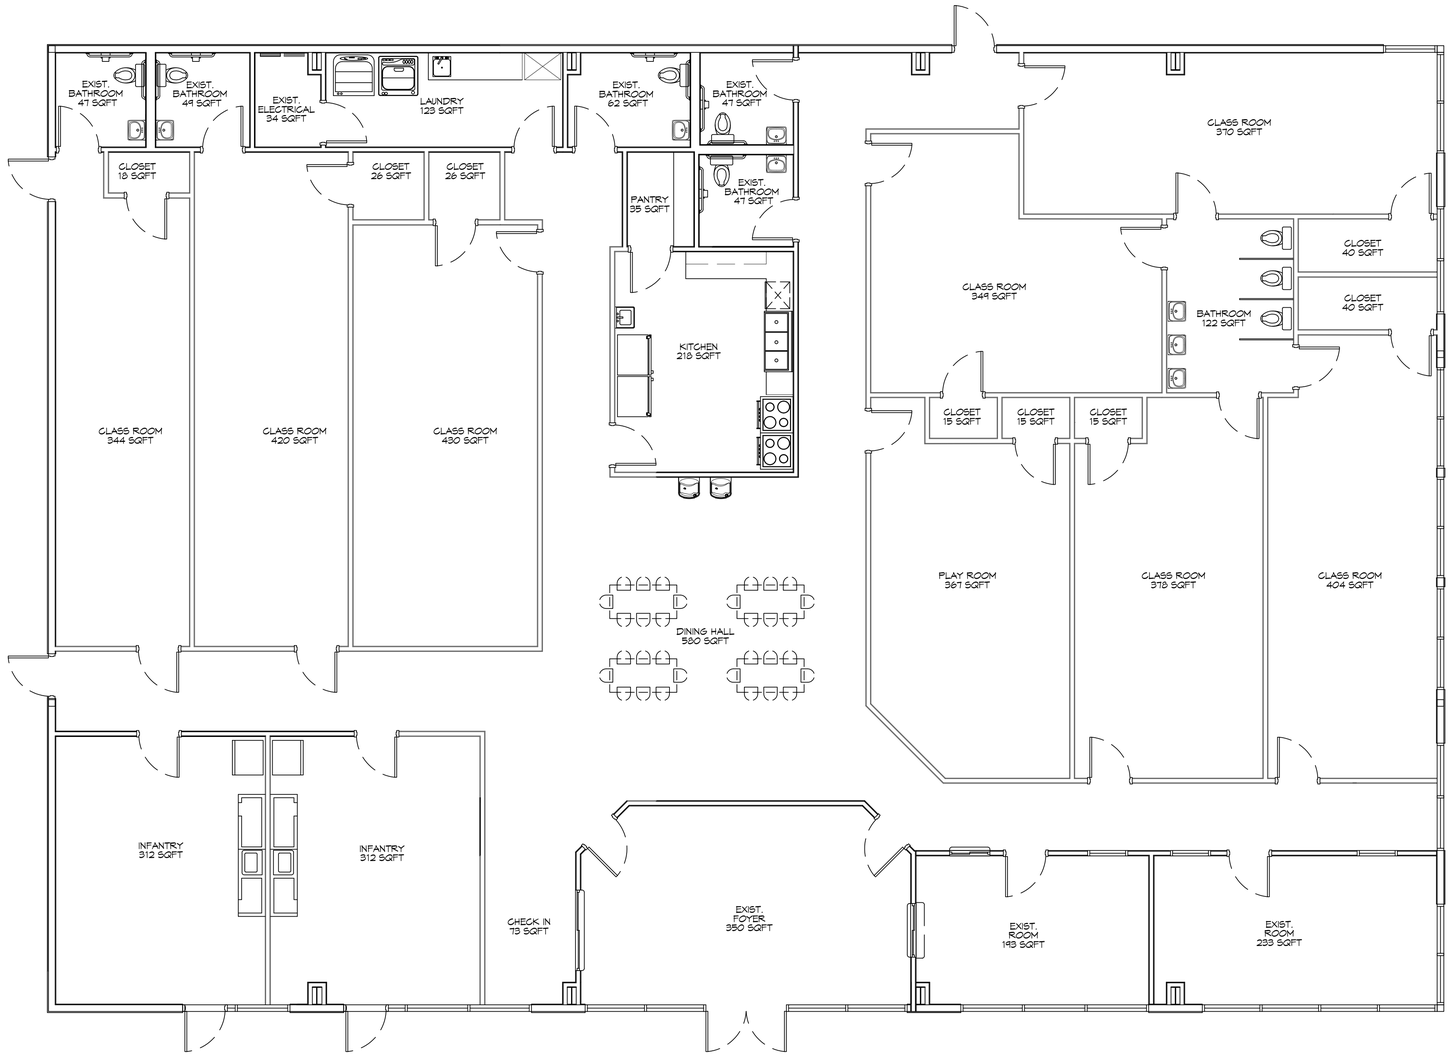

N

1 PROPOSED FLOOR PLAN

SCALE: 3/16"= 1'-0"

OVERALL PLAN

DAMMON ENGINEERING, INC.

LOUISIANA & MISSISSIPPI

www.dammonengineering.com
info@dammonengineering.com
PH: 985.649.3832

Chief Engineer: Brian Mistech, PE
554 Old Spanish Trail
Slidell, LA 70458

#	DESCRIPTION	DATE

REVISIONS

SEAL:

NEW DAYCARE

THREE PEAS IN A POD EARLY LEARNING CENTER

2985 GAUSE BLVD.
SLIDELL, LA 70458

JOB No:	2025	DATE:	02-01-2025
DRAWN BY:	CAD	CHECKED BY:	JMS

THE PROPRIETARY INFORMATION, DESIGNS AND SPECIFICATIONS CONTAINED HEREIN ARE THE PROPERTY OF DAMMON ENGINEERING, INC. AND SHALL NOT BE REPRODUCED OR TRANSFERRED TO OTHERS, NOR USED IN CONNECTION WITH ANY WORK OR PURPOSE OTHER THAN THE SPECIFIC PROJECT FOR WHICH THEY HAVE BEEN PREPARED AND DELIVERED UPON WRITTEN REQUEST.

SHEET TITLE:
PROPOSED FLOOR PLAN

DRAWING NUMBER:

A101

SHEET No: 1 of 1