BUILDING SQUARE FOOTAGE

TOTAL BUILDING 7,500 SQ. F.T

PARKING REQUIREMENTS

DAY CARE CENTERS REQUIRE MINIMUM OF 5 SPACES PLUS 1 FOR EVERY EMPLOYEE ON DUTY

5 SPACES
20 EMPLOYEES ON DUTY
25 PARKING SPACES REQUIRED
26 REGULAR PARKING SPACES PROVIDED
2 HANDICAP PARKING SPACES PROVIDED
TOTAL PARKING SPACES PROVIDED 28

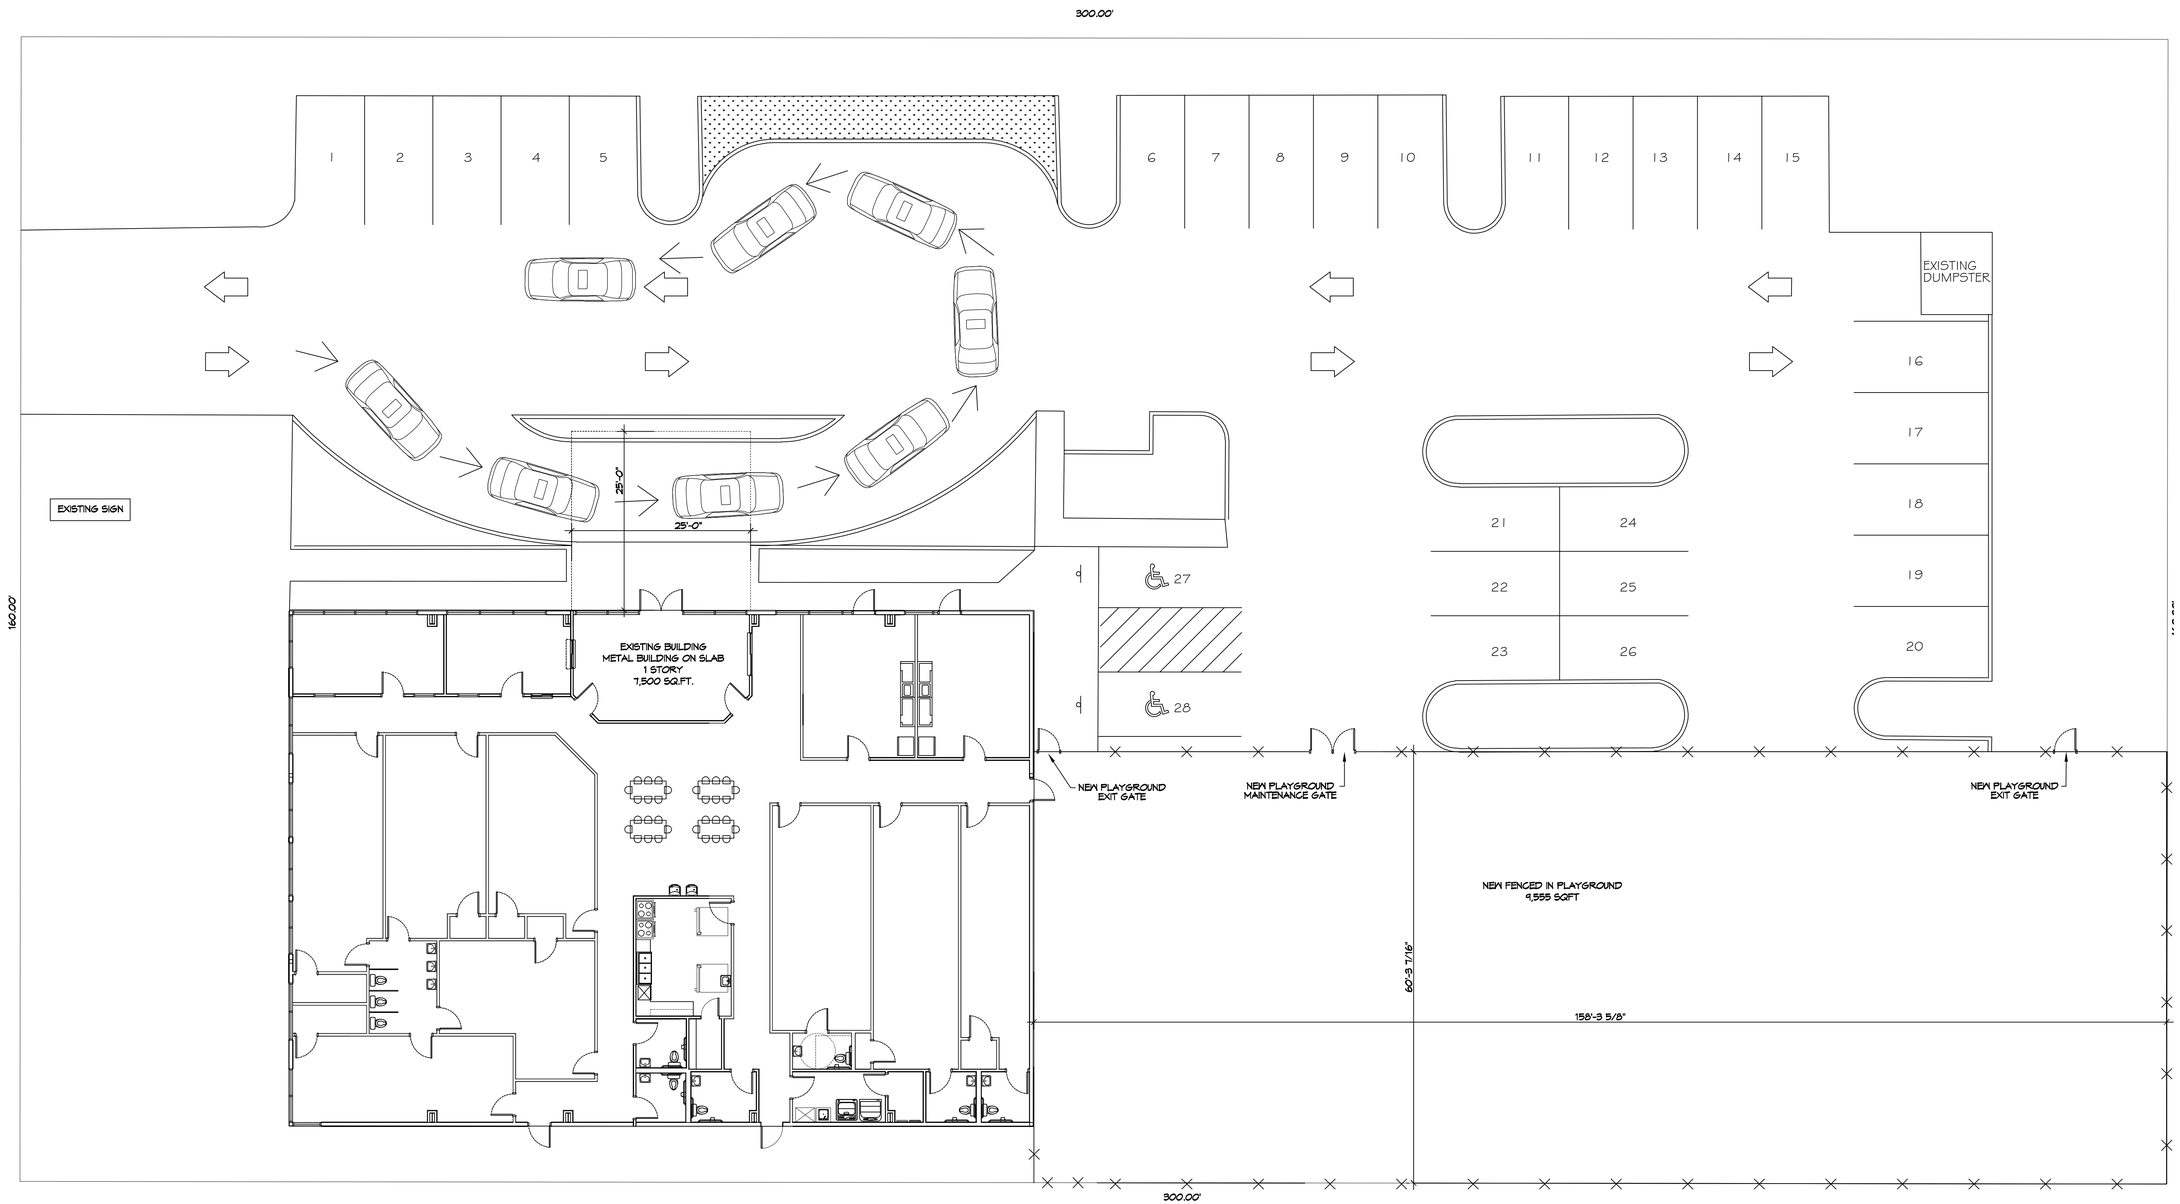

N

1 SITE PLAN
SCALE: 1" = 10'-0"

DAMMON ENGINEERING, INC.
LOUISIANA & MISSISSIPPI
www.dammonengineering.com
info@dammonengineering.com
PH: 985.649.5832

Chief Engineer: Brian Mistich, PE
554 Old Spanish Trail
Slidell, LA 70458

REVISIONS

#	DESCRIPTION	DATE

SEAL:

NEW DAYCARE
THREE PEAS IN A POD EARLY LEARNING CENTER
2455 GAUSE BLVD.
SLIDELL, LA. 70458

JOB No:	2025	DATE:	08-07-2025
DRAWN BY:	CKD	CHECKED BY:	JMS

The drawing and specifications, ideas and arrangements represented thereby are and shall remain the property of Dammon Engineering, and no part thereof shall be used for any purpose not specifically agreed to in writing by Dammon Engineering. Dammon Engineering, Raise owners and contractors to strictly follow drawings & specifications and assume all responsibility for deviations from drawings & specifications not approved in writing by Dammon Engineering.

SHEET TITLE:
SITE PLAN

DRAWING NUMBER:
C101

SHEET No: 1 of 2