BUILDING SQUARE FOOTAGE

TOTAL BUILDING 7,500 SQ. F.T

PARKING REQUIREMENTS

DAY CARE CENTERS REQUIRE MINIMUM OF 5 SPACES PLUS 1 FOR EVERY EMPLOYEE ON DUTY

5 SPACES
20 EMPLOYEES ON DUTY
25 PARKING SPACES REQUIRED
26 REGULAR PARKING SPACES PROVIDED
2 HANDICAP PARKING SPACES PROVIDED
TOTAL PARKING SPACES PROVIDED 28

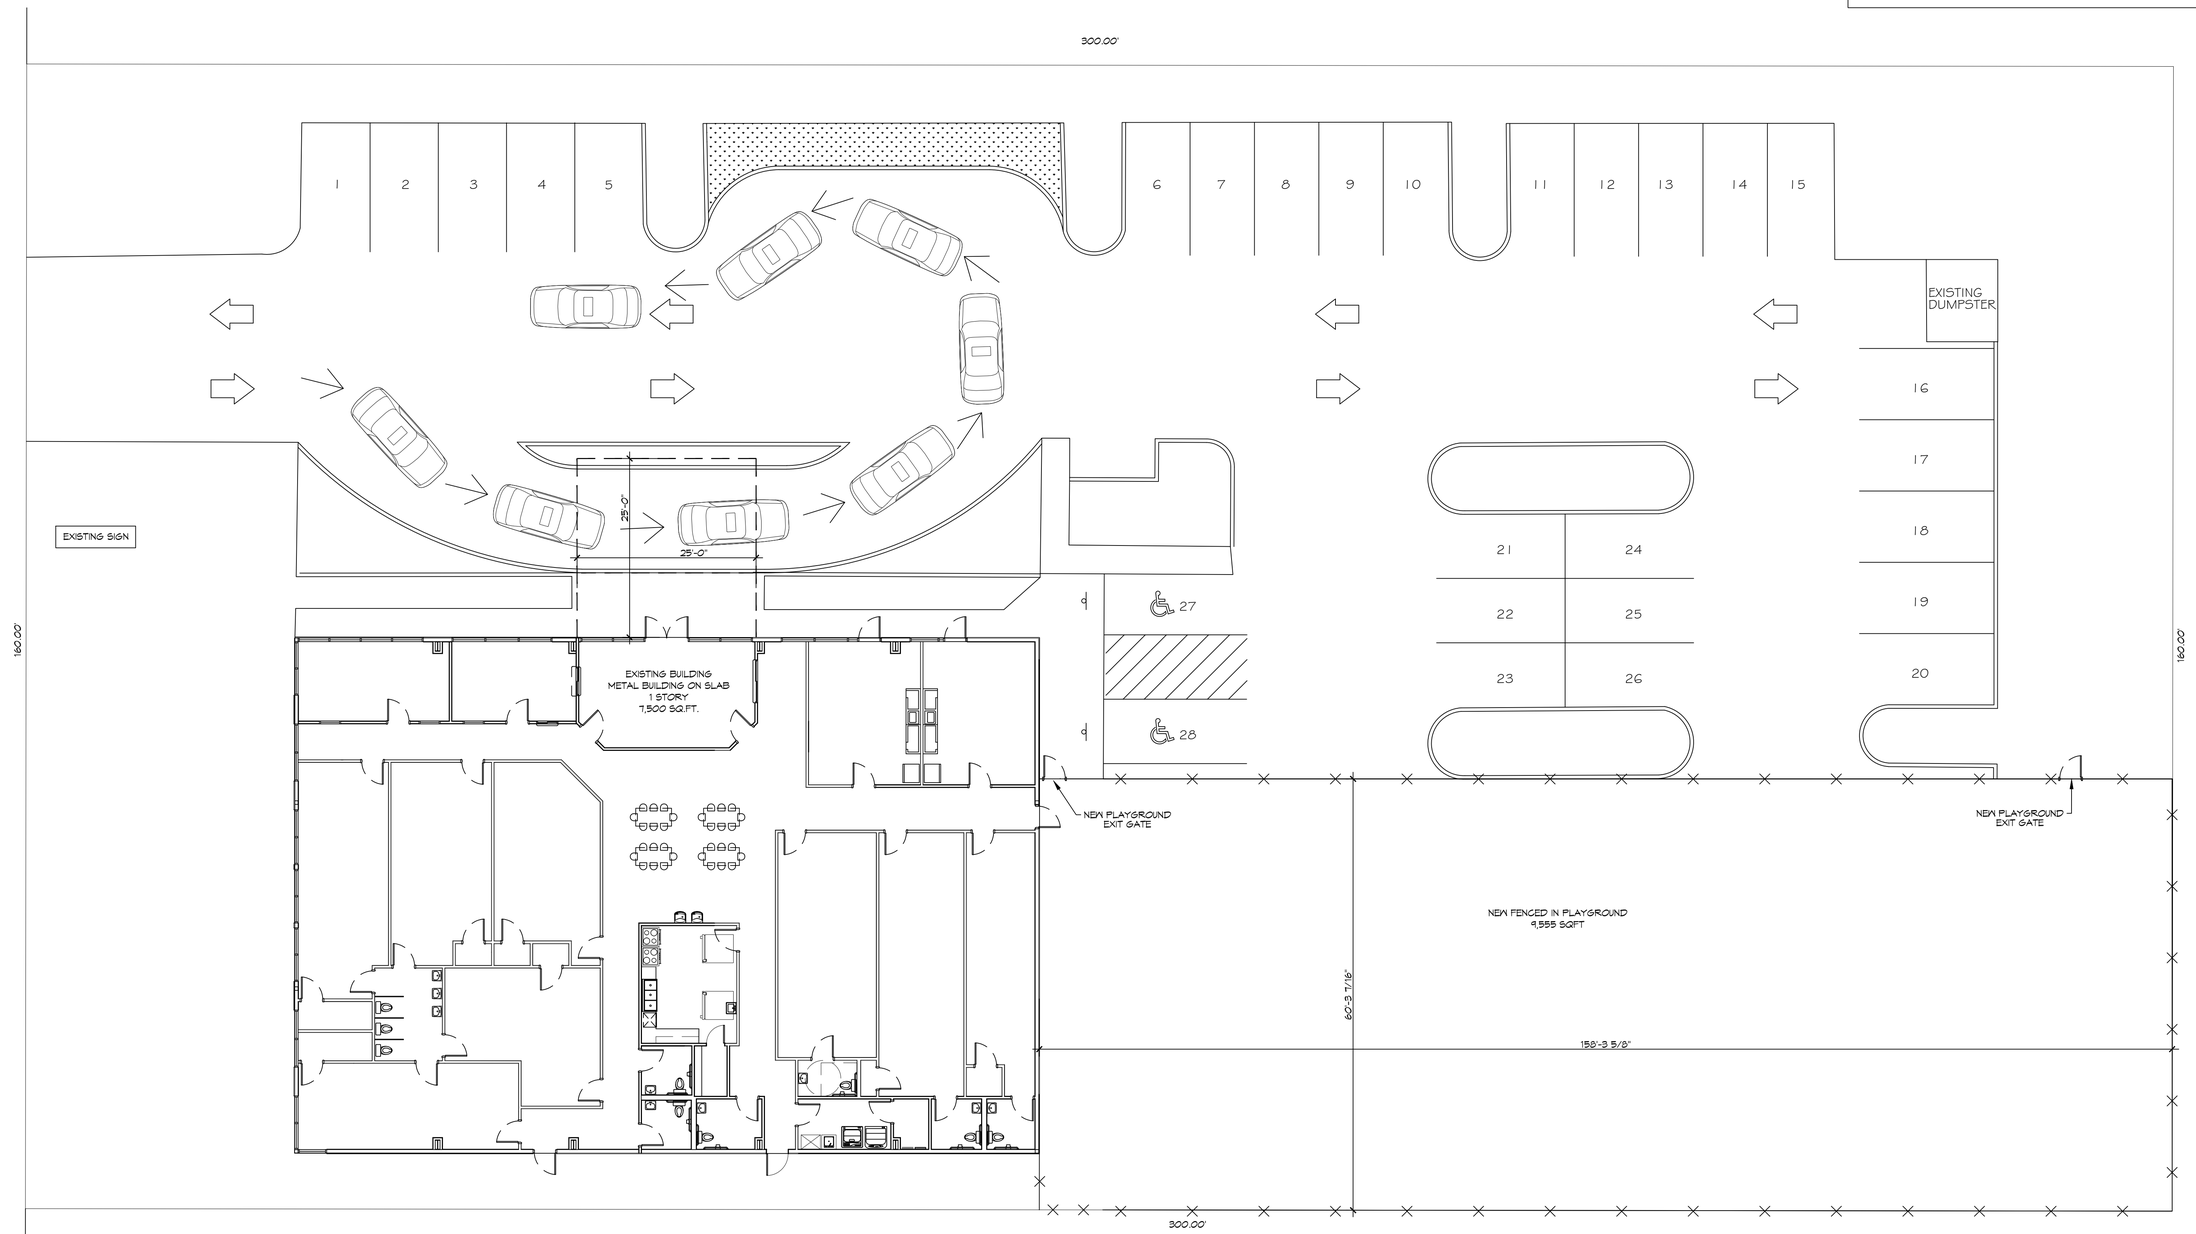

1 SITE PLAN
SCALE: 1" = 10'-0"

DAMMON ENGINEERING, INC.
LOUISIANA & MISSISSIPPI
www.dammonengineering.com
info@dammonengineering.com
PH: 985.649.5832

Chief Engineer: Brian Mistich, PE
554 Old Spanish Trail
Slidell, LA 70458

#	DESCRIPTION	DATE

REVISIONS

SEAL:

NEW DAYCARE
THREE PEAS IN A POD EARLY LEARNING CENTER
2605 GAUSE BLVD.
SLIDELL, LA 70458

JOB No: 2025 | DATE: 08-07-2025
DRAWN BY: CKD | CHECKED BY: JMS

The design & drawings and specifications, designs and arrangements represented herein, shall remain the property of Dammon Engineering, and no part thereof shall be used, reproduced or transferred to other documents or disclosed to others without written consent of Dammon Engineering. Read carefully and note that drawings or specifications are issued for construction purposes only if bearing an original signature and seal.

SHEET TITLE:
SITE PLAN

DRAWING NUMBER:
C101

SHEET No: 1 of 2