BUILDING SQUARE FOOTAGE

TOTAL BUILDING 7,500 SQ. F.T

PARKING REQUIREMENTS

DAY CARE CENTERS REQUIRE MINIMUM OF 5 SPACES PLUS 1 FOR EVERY EMPLOYEE ON DUTY

5 SPACES
20 EMPLOYEES ON DUTY
25 PARKING SPACES REQUIRED
26 REGULAR PARKING SPACES PROVIDED
2 HANDICAP PARKING SPACES PROVIDED
TOTAL PARKING SPACES PROVIDED 28

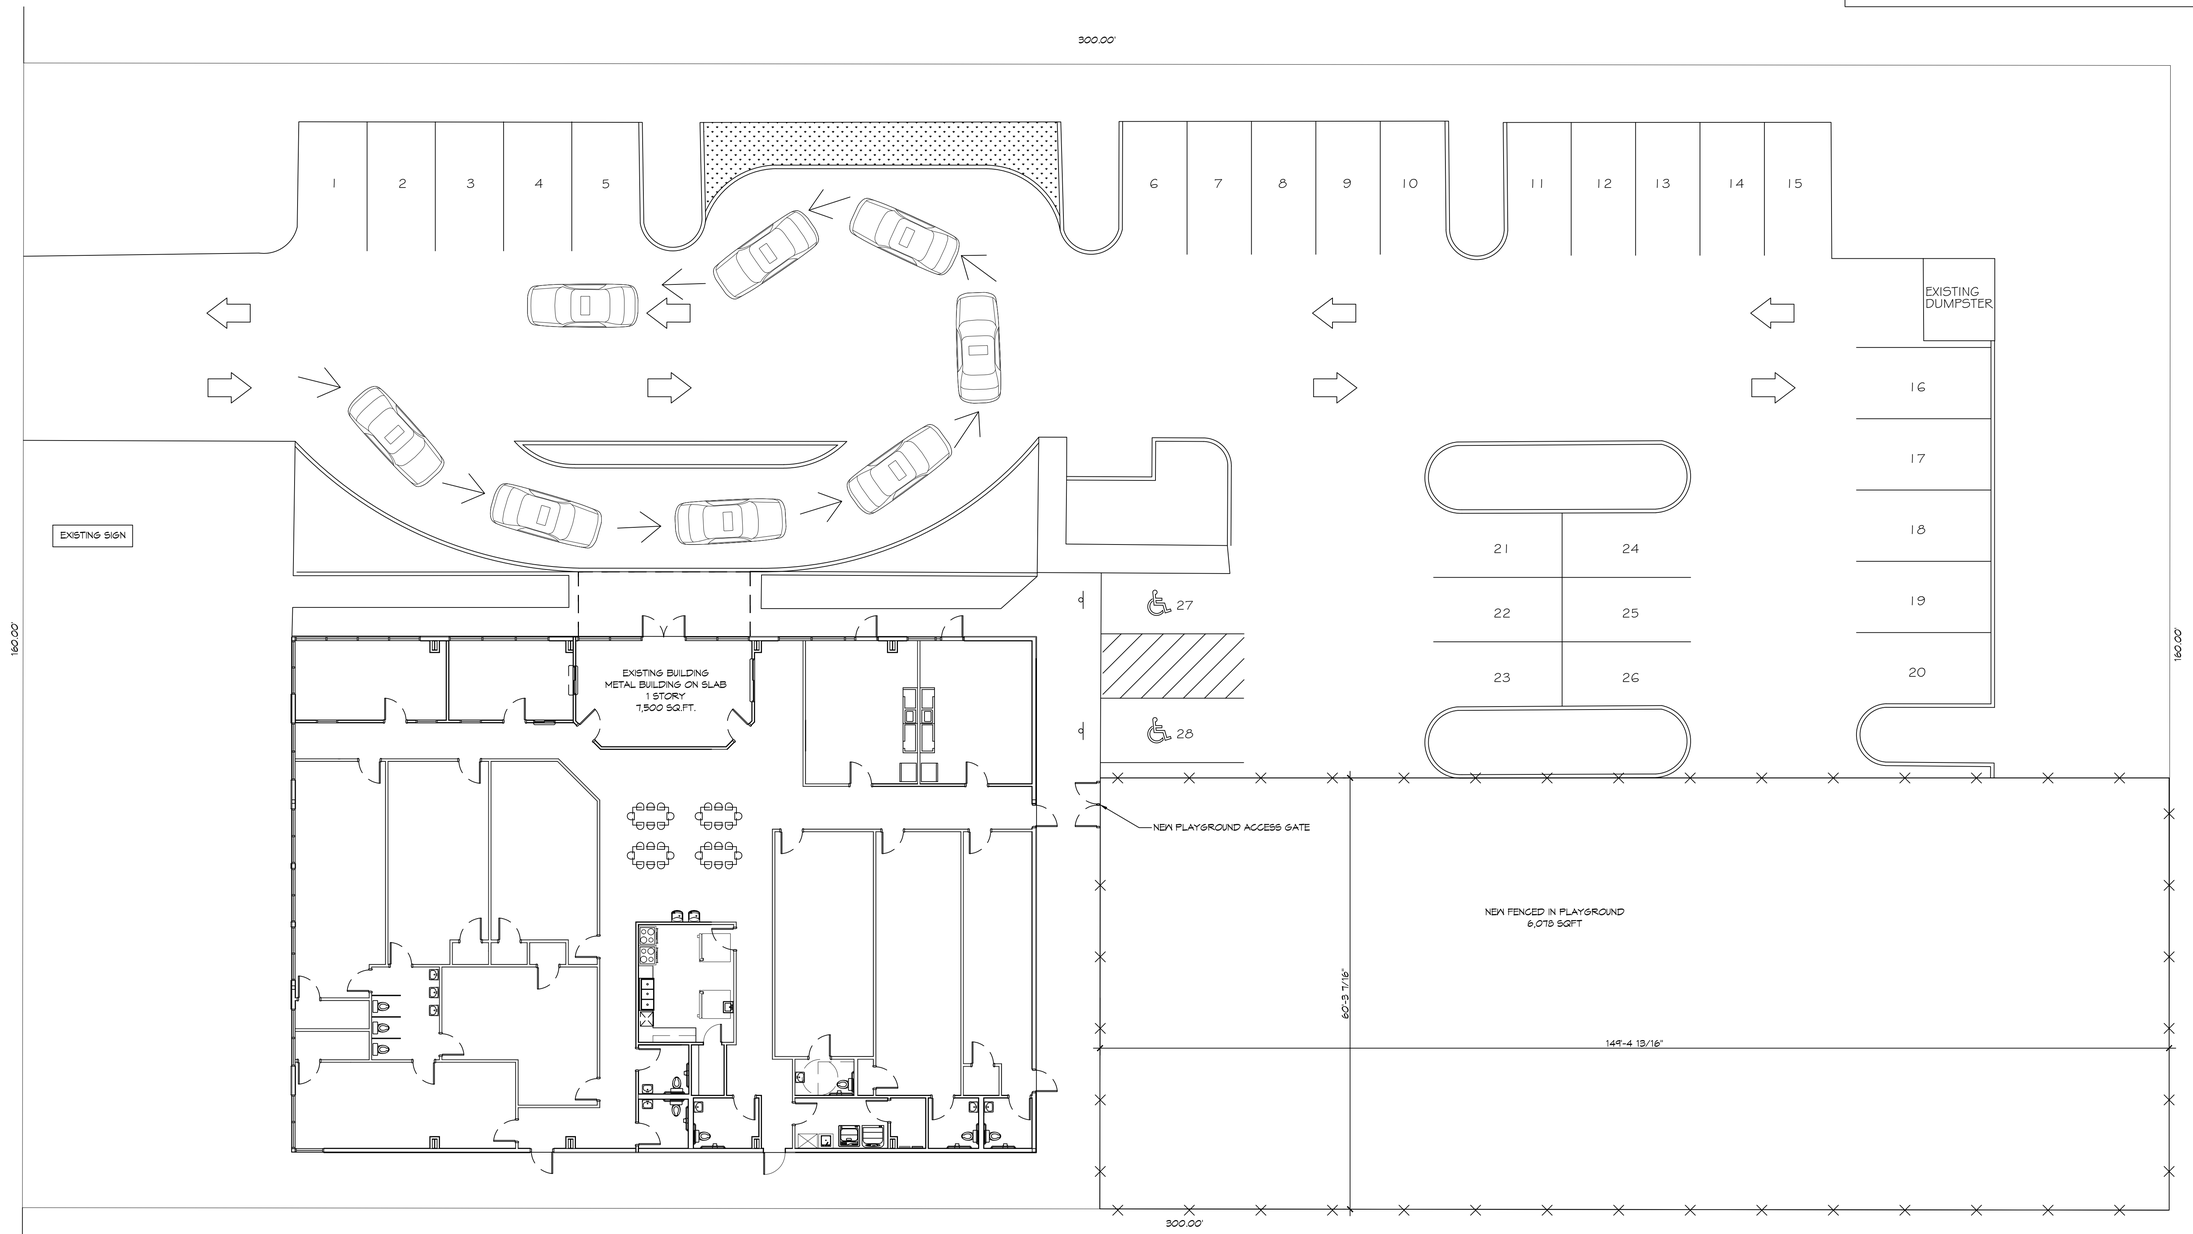

1 SITE PLAN
SCALE: 1" = 10'-0"

DAMMON ENGINEERING, INC.
LOUISIANA & MISSISSIPPI
www.dammonengineering.com
info@dammonengineering.com
PH: 985.649.5832

Chief Engineer: Brian Mistich, PE
554 Old Spanish Trail
Slidell, LA 70458

#	DESCRIPTION	DATE

REVISIONS

SEAL:

NEW DAYCARE
THREE PEAS IN A POD EARLY LEARNING CENTER
2605 GAUSE BLVD.
SLIDELL, LA 70458

JOB No:	2025	DATE:	08-07-2025
DRAWN BY:	CKD	CHECKED BY:	JMS

THE DRAWINGS & SPECIFICATIONS, DESIGNS AND ARRANGEMENTS REPRESENTED HEREIN, ARE THE PROPERTY OF DAMMON ENGINEERING, AND SHALL REMAIN THE PROPERTY OF DAMMON ENGINEERING. THEY ARE TO BE USED ONLY FOR THIS PROJECT AND SHALL NOT BE LOANED, COPIED OR REPRODUCED IN ANY FORM OR MANNER WITHOUT THE PRIOR WRITTEN CONSENT OF DAMMON ENGINEERING. ANY REUSE WITHOUT WRITTEN VERIFICATION OR ADAPTATION BY DAMMON ENGINEERING WILL BE AT THE RISK OF THE USER AND DAMMON ENGINEERING WILL NOT BE LIABLE FOR ANY DAMAGES RESULTING THEREFROM.

SHEET TITLE:
SITE PLAN

DRAWING NUMBER:
C101

SHEET No: 1 of 2

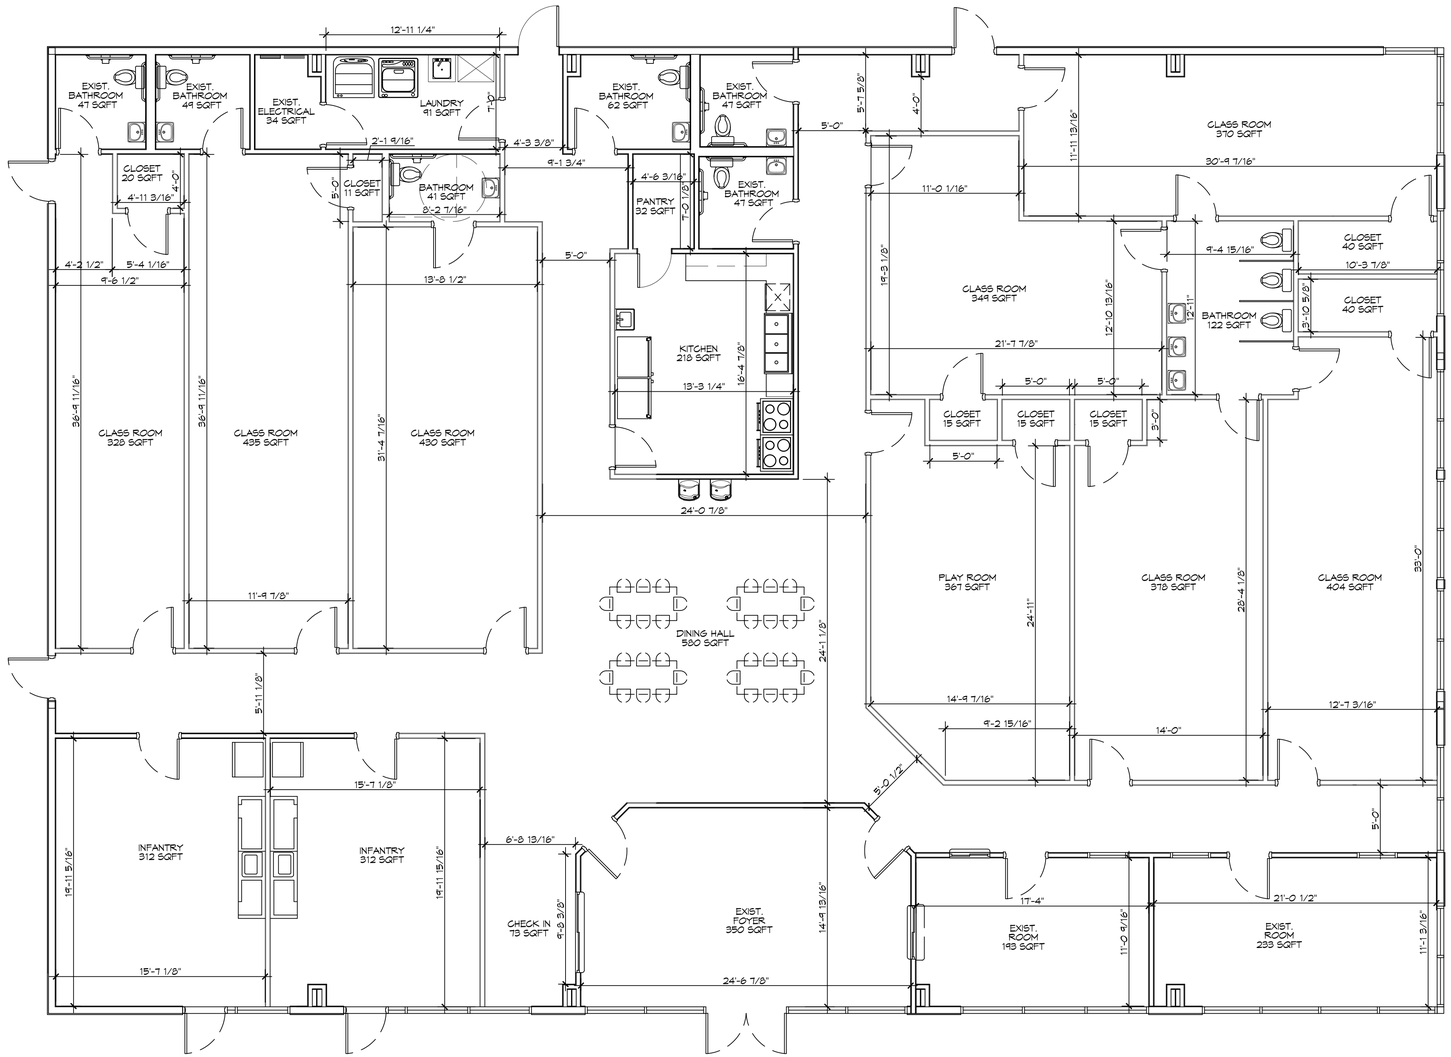

N

1 PROPOSED FLOOR PLAN

SCALE: 3/16" = 1'-0"

OVERALL PLAN

DAMMON ENGINEERING, INC.

LOUISIANA & MISSISSIPPI

www.dammonengineering.com
info@dammonengineering.com
PH: 985.649.3832

Chief Engineer: Brian Mistich, PE
554 Old Spanish Trail
Slidell, LA 70458

#	DESCRIPTION	DATE

REVISIONS

SEAL:

NEW DAYCARE

THREE PEAS IN A POD EARLY LEARNING CENTER

2365 GAUSE BLVD.
SLIDELL, LA 70458

JOB No:	2025	DATE:	03-07-2025
DRAWN BY:	CAD	CHECKED BY:	JMS

SHEET TITLE:
PROPOSED FLOOR PLAN

DRAWING NUMBER:

A101

SHEET No: 2 of 2