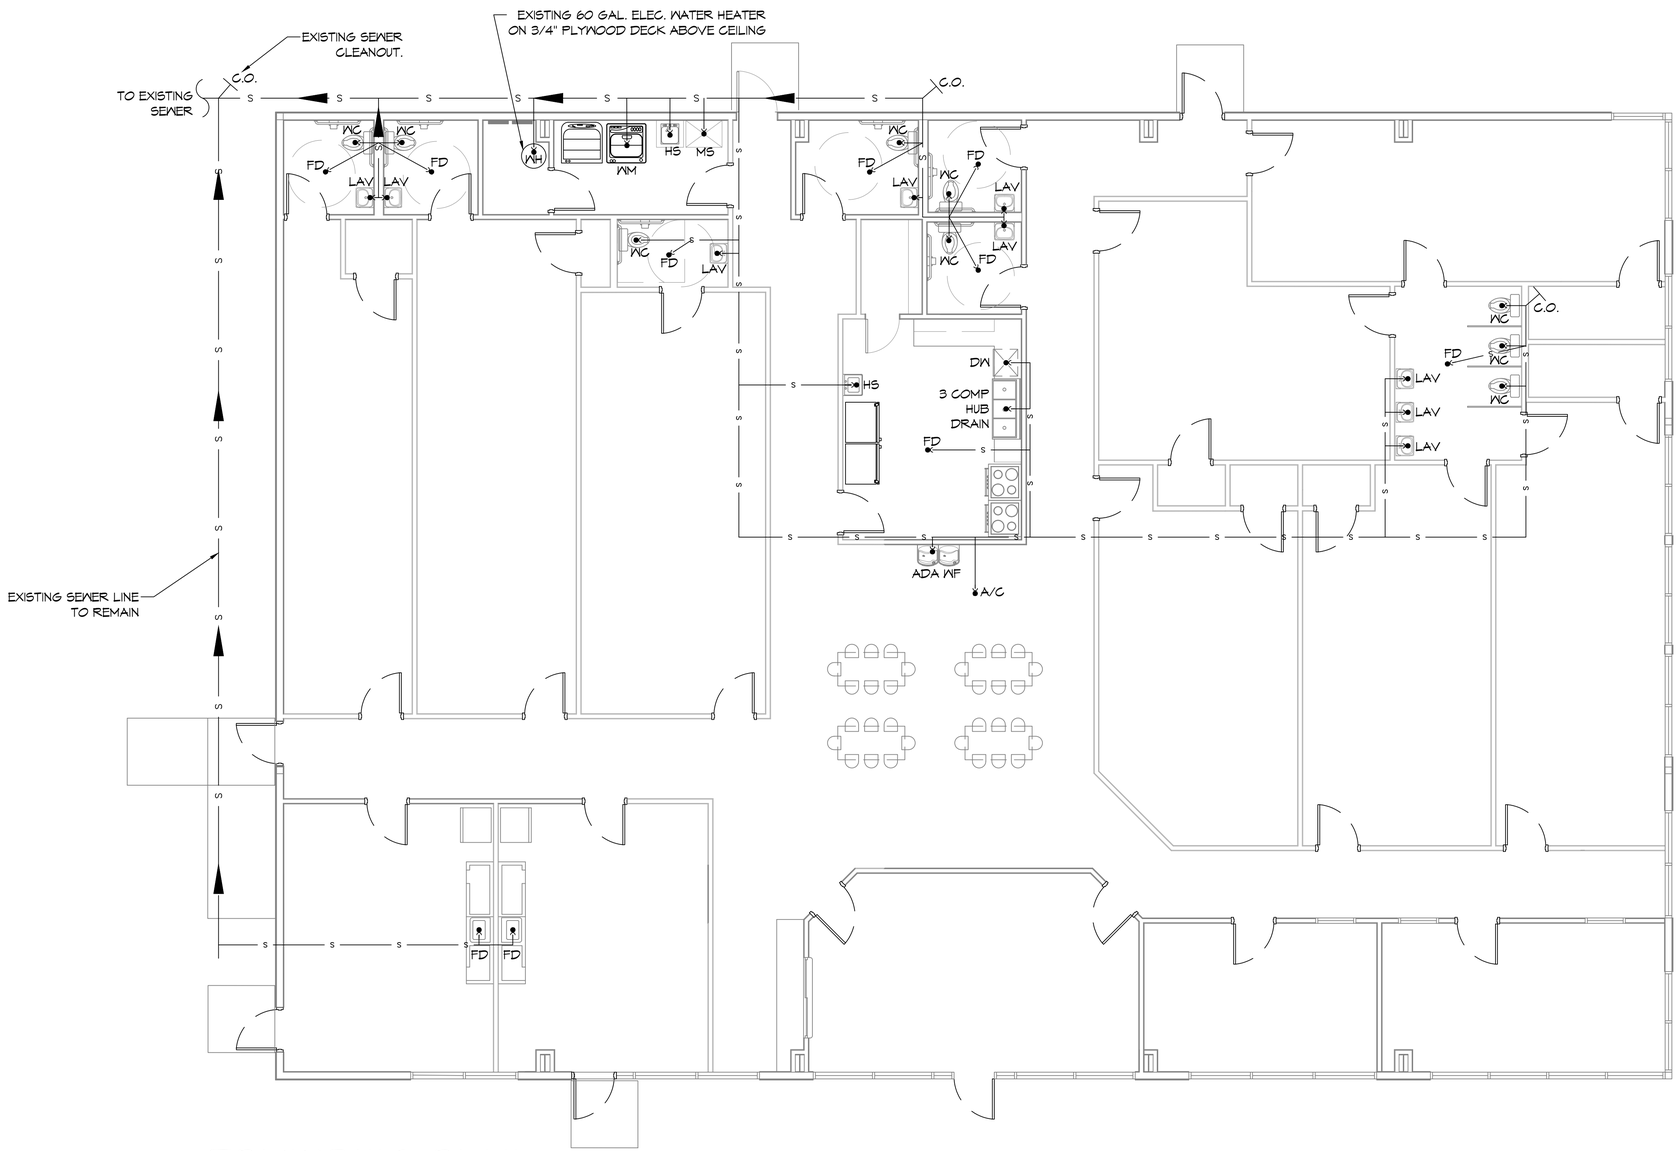

5 PLUMBING PLAN
SCALE: 3/16"= 1'-0"

DAMMON ENGINEERING, INC.
LOUISIANA & MISSISSIPPI

Chief Engineer: Brian Mistich, PE
5544 Hwy 311, Suite 7
Sidell, LA 70458

www.dammonengineering.com
info@dammonengineering.com
PH: 985.649.5832

#	DESCRIPTION	DATE

REVISIONS

SEAL:

STATE OF LOUISIANA
BRIAN A. MISTICH
License No. 30187
PROFESSIONAL ENGINEER

NEW DAYCARE
THREE PEAS IN A POD EARLY LEARNING CENTER
2965 GAUSE BLVD.
SLIDELL, LA 70461

JOB No: 2511
DATE: 09-30-2025
DRAWN BY: LJP
CHECKED BY: BAM

These plans remain the property of Dammon Engineering and shall not be reused or reproduced without written consent. Any modifications made to these plans must be approved by the engineer for which it has been prepared and enveloped without written consent of Dammon Engineering shall be deemed to be the work product of the person making the modification.

SHEET TITLE:
PLUMBING PLAN

DRAWING NUMBER:
P101

SHEET No: 7 of 12