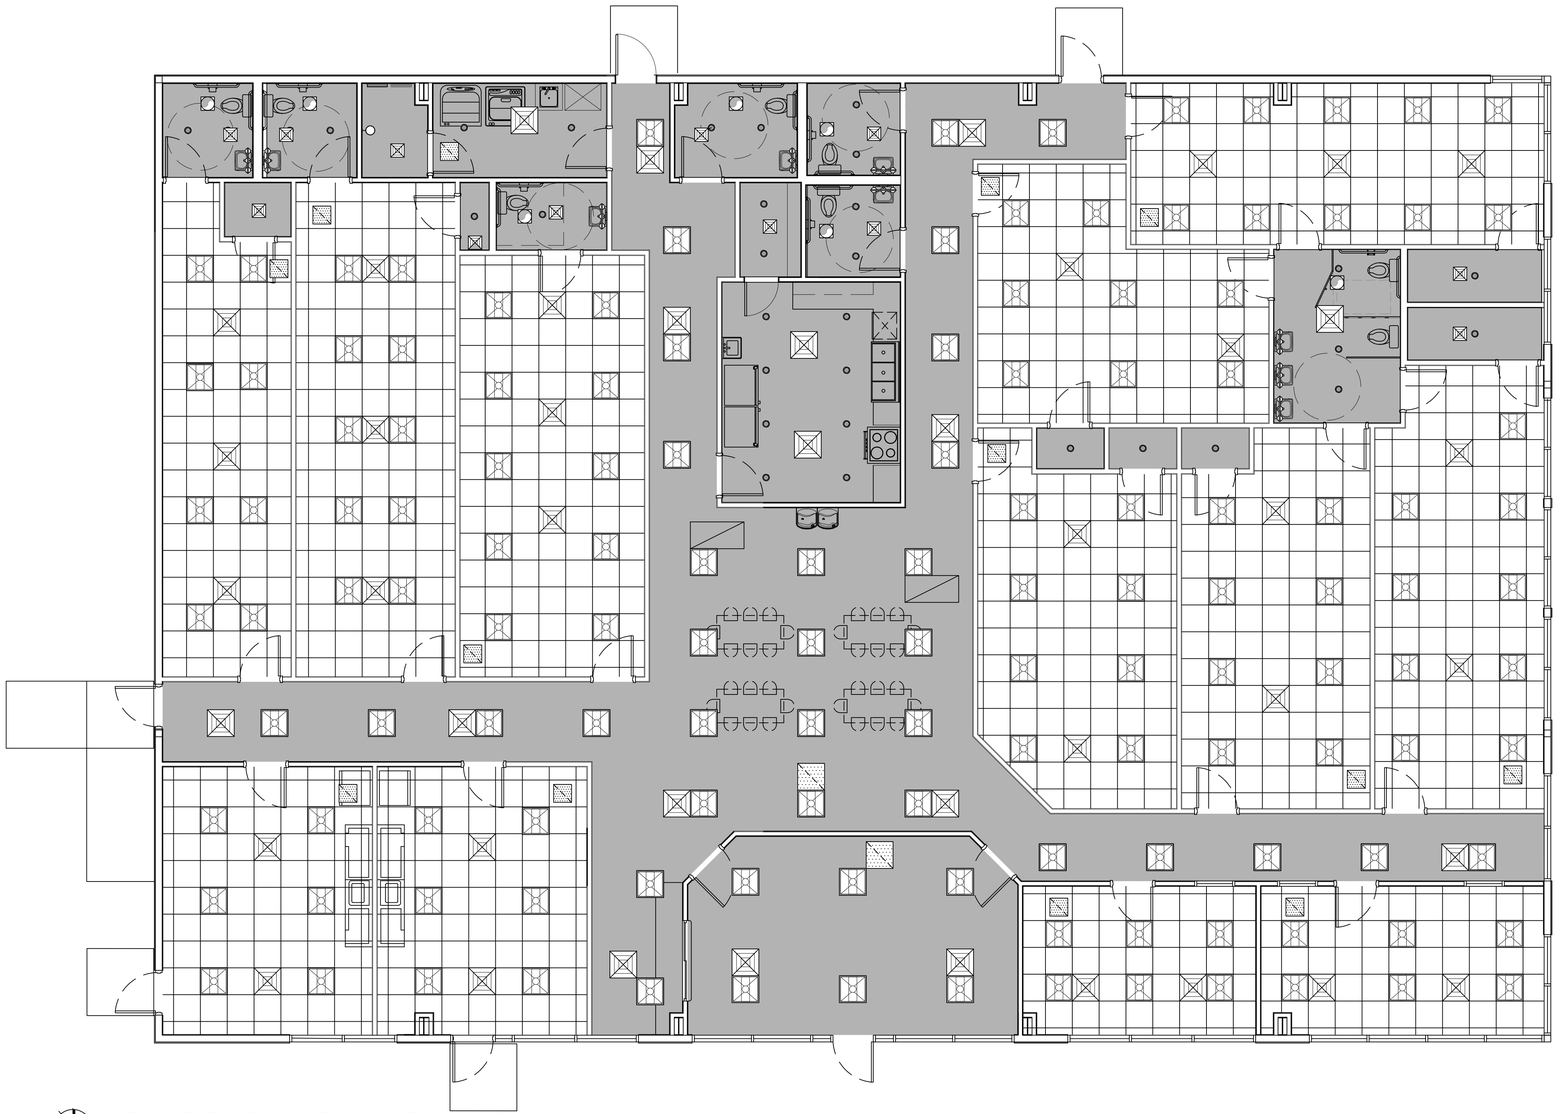

5 REFLECTED CEILING PLAN
SCALE: 1/4" = 1'-0"

REFLECTED CEILING LEGEND

- NEW 2X2 CEILING TILE
- EXIT LIGHT
- EMERGENCY LIGHT
- LED CAN LIGHT
- HOLLYWOOD LED LIGHT
- SUPPLY AIR GRILLE
- EXHAUST FAN
- 2X2 LED LIGHT FIXTURE
- RETURN AIR GRILLE
- SHEETROCK

DAMMON ENGINEERING, INC.
LOUISIANA & MISSISSIPPI
www.dammonengineering.com
info@dammonengineering.com
PH: 985.649.5832

Chief Engineer: Brian Mistich, PE
5647 Jackson Trail
Slidell, LA 70458

REVISIONS

#	DESCRIPTION	DATE

SEAL:

STATE OF LOUISIANA
BRIAN A. MISTICH
License No. 30187
PROFESSIONAL ENGINEER

NEW DAYCARE
THREE PEAS IN A POD EARLY LEARNING CENTER
2965 GAUSE BLVD.
SLIDELL, LA 70461

JOB No:	2511	DATE:	12-01-2025
DRAWN BY:	LJP	CHECKED BY:	JVS

These plans, specifications, and other documents, including but not limited to, the electronic data files and computer programs of Dammon Engineering, are and shall remain the property of Dammon Engineering. The reproduction, alteration or modification, in whole or in part, without written consent of Dammon Engineering, of any such documents, or any part thereof, is strictly prohibited. These documents are not to be used for any project for which the have not been prepared and developed without written consent of Dammon Engineering. Such consent shall entitle Dammon Engineering to reasonable compensation.

SHEET TITLE:
REFLECTED CEILING PLAN

DRAWING NUMBER:

A102