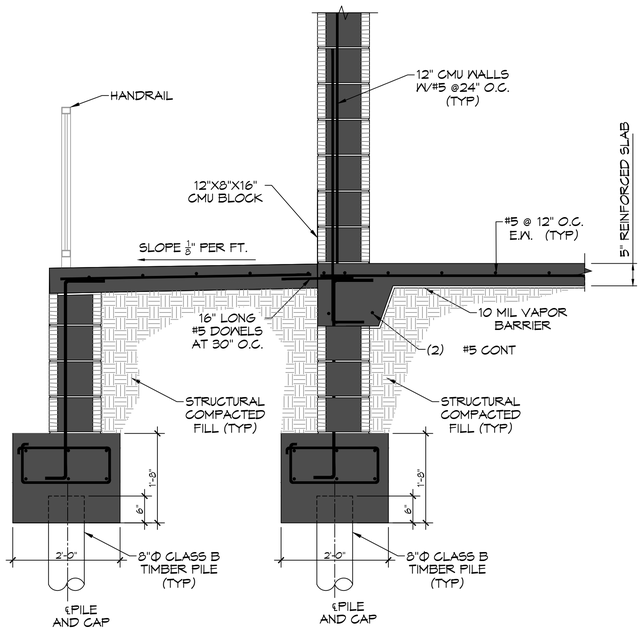

A S101 S101 SECTION
SCALE: 3/4"= 1'-0"

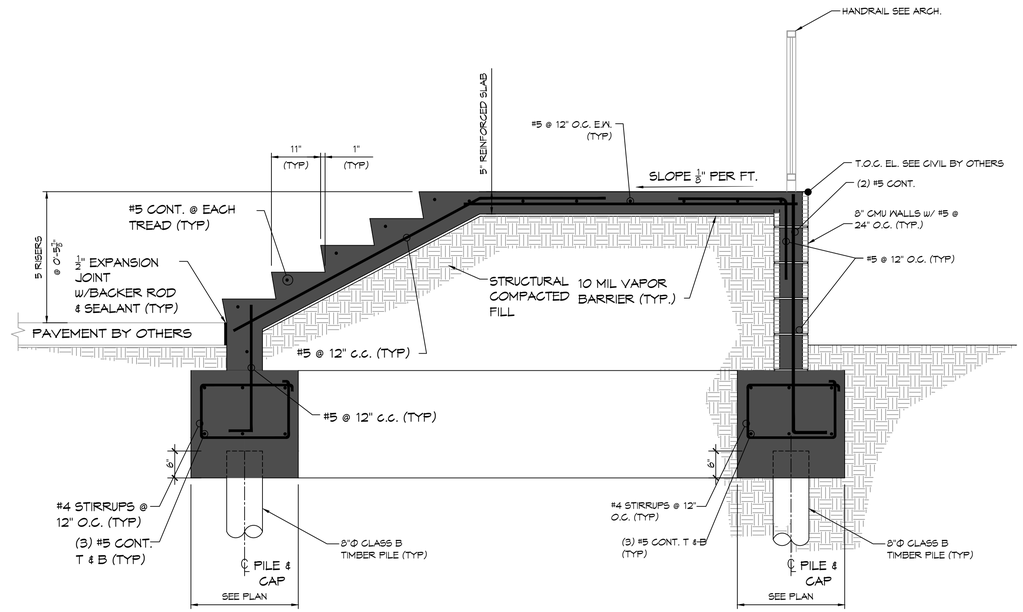

B S101 S101 SECTION
SCALE: 3/4"= 1'-0"

THIS PARTIAL PILING PLAN REPLACES SHEET S1.0A & S1.1A REAR OF BLDG ONLY

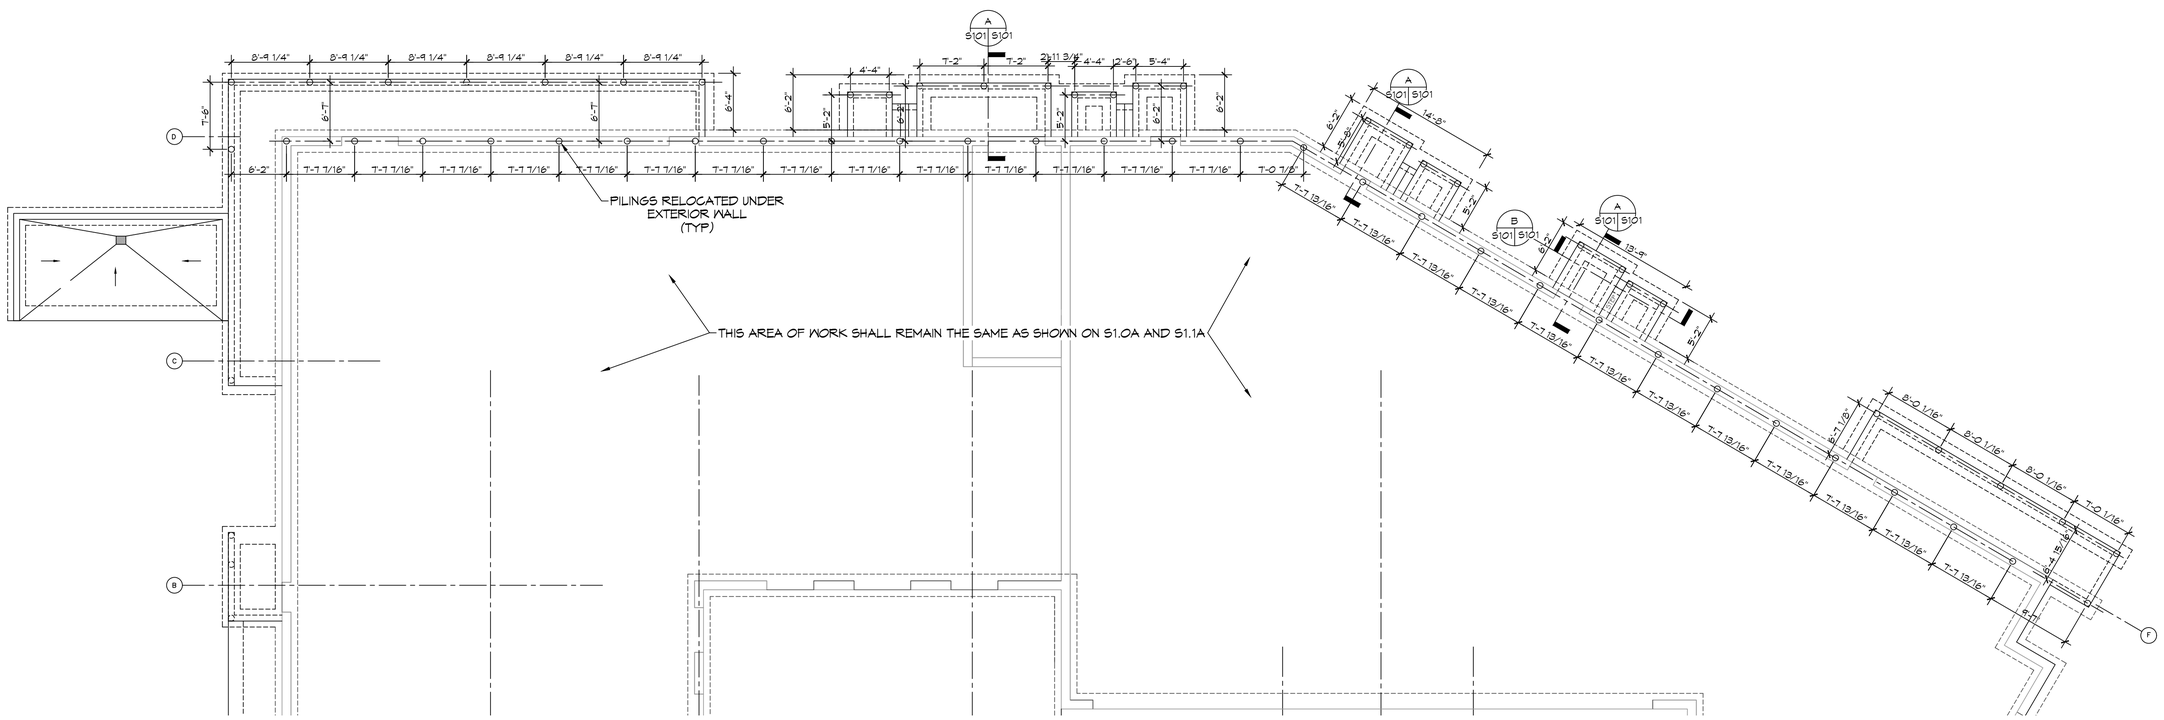

1 PARTIAL PILING PLAN
SCALE: 1/8" = 1'-0"

DAMMON ENGINEERING, INC.
LOUISIANA & MISSISSIPPI
www.dammonengineering.com
info@dammonengineering.com
PH: 985.649.5832
Chief Engineer: Brian Mistich, PE
554 Old Spanish Trail
Slidell, LA 70458

#	DESCRIPTION	DATE

REVISIONS

SEAL:

BUILDING (A) SHELL
VILLAGE OF EDEN OAK
PARCEL 14-1
SLIDELL, LA. 70458

JOB No:	2026	DATE:	01-20-2026
DRAWN BY:	CKD	CHECKED BY:	BAM

All drawings, plans, specifications, reports and all documents, instruments, intellectual property and all copies thereof furnished by Dammon Engineering are and shall remain the property of Dammon Engineering, and no person shall use, publish, or reproduce any of the same without the express written consent of Dammon Engineering. Title to all plans and specifications remain in Dammon Engineering. Reuse, current and future, of any drawings or specifications shall constitute an agreement by the recipient to indemnify and hold Dammon Engineering harmless.

SHEET TITLE:
PARTIAL PILING PLAN FOR REAR FOOTING AND STAIR LANDINGS ONLY.

DRAWING NUMBER:
S101

SHEET No: 1 of 1