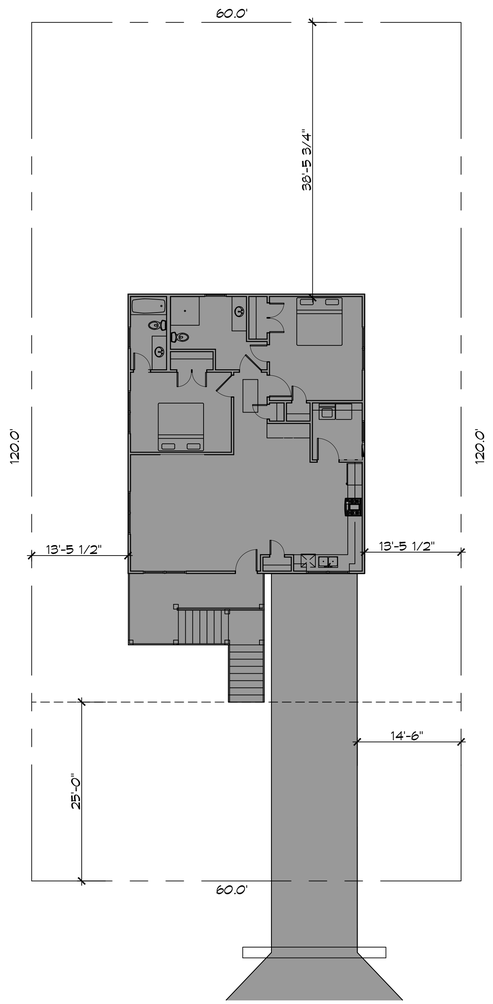

N

1 PROPOSED SITE PLAN
SCALE: 1" = 10'-0"

ZONING
RESIDENTIAL DISTRICT
FLOOD ZONE
FLOOD ZONE: AE B.F.E.=9.0' F.F.E.=15.3'

DAMMON ENGINEERING, INC.
LOUISIANA & MISSISSIPPI
www.dammonengineering.com
info@dammonengineering.com
PH: 985.649.5832
Chief Engineer: Brian Mistich, PE
5540 Cypress Trail
Slidell, LA 70458

REVISIONS

#	DESCRIPTION	DATE

SEAL:

NEW HOUSE PLAN

BOBBY HARRISON

3030 CAREY DRIVE
SLIDELL, LOUISIANA
70458

JOB No: | DATE: 02-24-2026
DRAWN BY: LJP | CHECKED BY: BAK

All ideas, designs, arrangements and plans indicated or represented by this drawing are the property of Dammon Engineering, and were prepared for the use of Dammon Engineering. They are not to be used in whole or in part for any other project without the written authorization of Dammon Engineering.

SHEET TITLE:
PROPSED SITE PLAN

DRAWING NUMBER:
C101

SHEET No: 1 of 12

FILE NAME: J:\- Foundations or Structural Only\Bobby Harrison\Current Drawings\C101 - Site Plan.dwg PLOT DATE & TIME: Wednesday, March 11, 2026 3:39:15 PM