FILE NAME: J:\... Foundations w Structural Only\Bobby Harrison\Current Drawings\S104 - Framing Section Plan.dwg PLOT DATE & TIME: Monday, March 16, 2026 3:53:22 PM

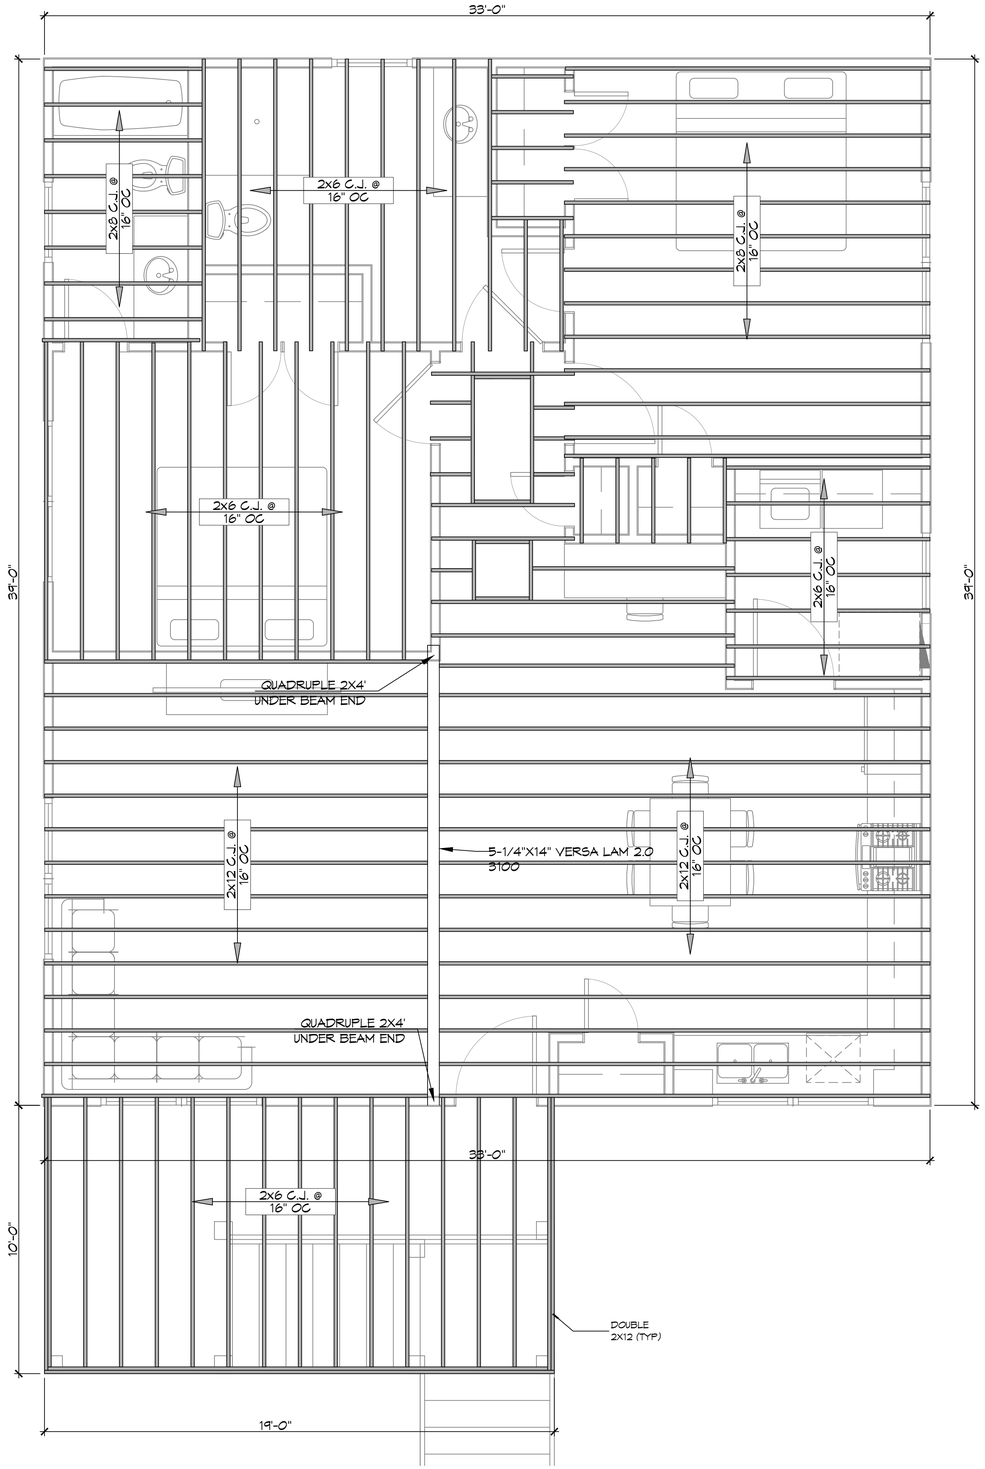

13 CEILING FRAMING PLAN
SCALE: 3/8"= 1'-0"

GENERAL NOTES

1. ALL LUMBER SHALL BE PRESSURE TREATED WITH A RETENTION OF .4 PER C.F.
2. ALL FASTENERS SHALL BE HOT DIPPED GALVANIZED (HDG) PER ASTM A153.
3. ALL CONNECTORS SHALL BE HDG PER ASTM A653, CLASS G185 SHEET WITH 1.85 OZ/SF ZINC COATING.

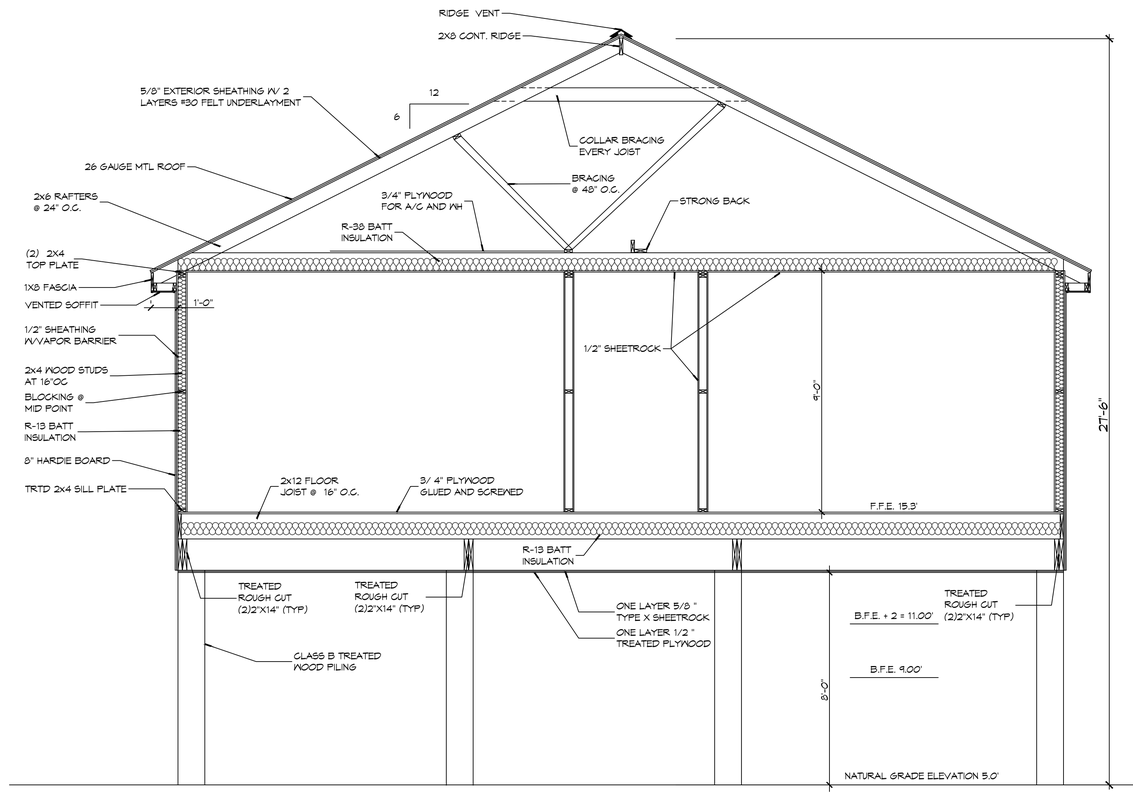

14 HOUSE SECTION
SCALE: 3/8"= 1'-0"

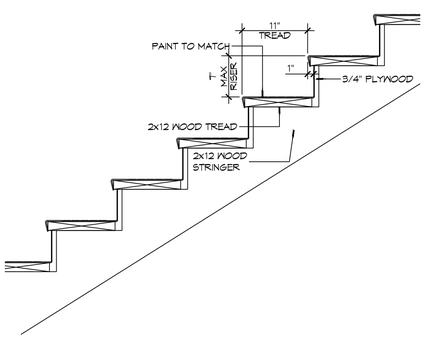

15 STAIR DETAIL
SCALE: 1"= 1'-0"

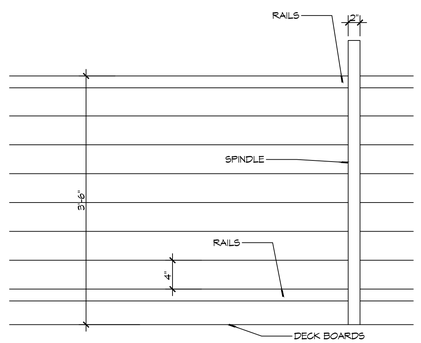

16 RAILING DETAIL
SCALE: 1"= 1'-0"

DAMMON ENGINEERING, INC.
LOUISIANA & MISSISSIPPI
www.dammonengineering.com
info@dammonengineering.com
PH: 985.649.5832
Chief Engineer: Brian Mistich, PE
Staff Engineer: Trey Hall
Slidell, LA 70458

REVISIONS

#	DESCRIPTION	DATE

SEAL:

NEW HOUSE PLAN

BOBBY HARRISON

3030 CAREY DRIVE
SLIDELL, LOUISIANA
70458

DRAWN BY:	CAD	JOB No:
CHECKED BY:	BAM	DATE: 03-16-2026

The plans, specifications, and drawings prepared by Dammon Engineering, Inc. are copyrighted and shall remain the property of Dammon Engineering, Inc. and are not to be used in any way without the written consent of Dammon Engineering, Inc. Visual contact with these plans, specifications, and drawings shall constitute prima facie evidence of the acceptance of these restrictions.

SHEET TITLE:
CEILING FRAMING PLAN, HOUSE SECTION AND DETAILS

DRAWING NUMBER:

S104

SHEET No: 5 of 11