SQUARE FEET	
1/2 BATH	103
COVERED PORCH	233
TOTAL SQ. FT.	336

DOOR SCHEDULE

MK	WIDTH	HEIGHT	THK	DOOR MAT	FRAME MAT	NOTES
D01	3'-0"	6'-8"	1-3/4"	WOOD	WOOD	EXTERIOR DOOR

NOTE; ALL EXTERIOR WINDOWS AND DOORS ASSEMBLES TO BE RATED FOR 140 MPH WINDS AND SHALL BE MISSILE IMPACT RESISTANT.

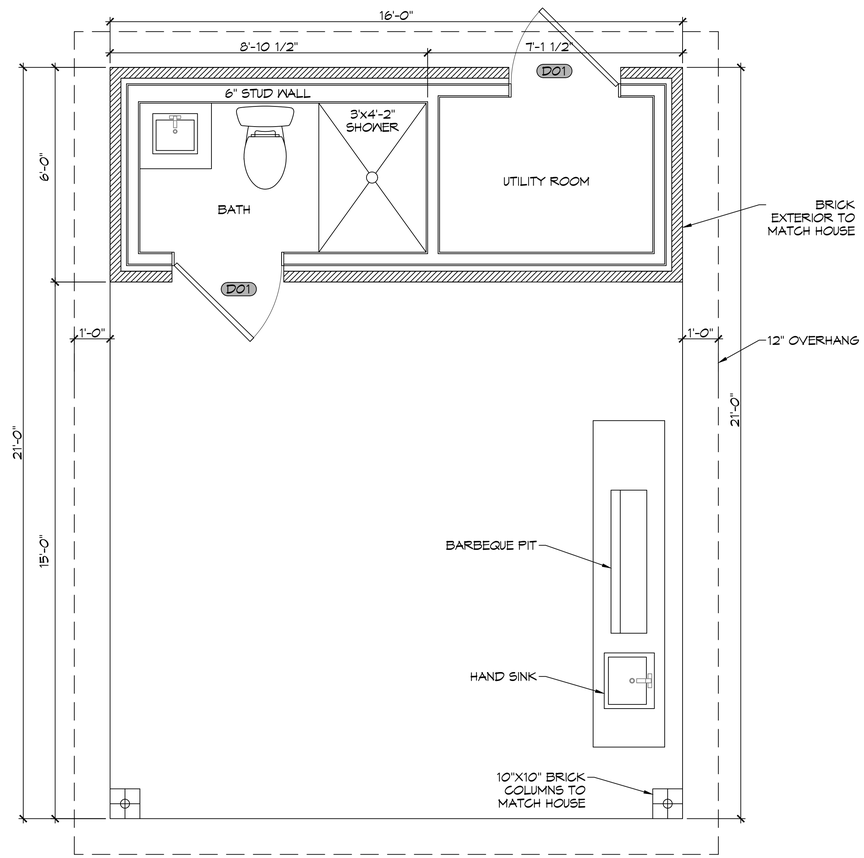

1 FLOOR PLAN
SCALE: 1/2" = 1'-0"

DAMMON ENGINEERING, INC.
LOUISIANA & MISSISSIPPI
www.dammonengineering.com
info@dammonengineering.com
PH: 985.649.5832
Chief Engineer: Brian Mistich, PE
5545 Highway 77 South Trail
Slidell, LA 70458

REVISIONS

#	DESCRIPTION	DATE

SEAL:

NEW POOL HOUSE
ELI ST. JULIEN
51656 MINEGRA ROAD
SLIDELL, LA 70460

JOB No:	
DATE:	02-24-2025
DRAWN BY:	SCA
CHECKED BY:	CAD

THE DOCUMENTS, DRAWINGS, SPECIFICATIONS, AND THE INFORMATION CONTAINED THEREIN, PROVIDED BY DAMMON ENGINEERING, INC. ARE INSTRUMENTS OF SERVICE AND SHALL REMAIN THE PROPERTY OF DAMMON ENGINEERING, INC. THE USE OF THESE DOCUMENTS, DRAWINGS, SPECIFICATIONS, AND THE INFORMATION CONTAINED THEREIN, FOR ANY PURPOSE OTHER THAN THE SPECIFIC PROJECT FOR WHICH THEY HAVE BEEN PROVIDED AT THE DESIGNATED OFFICE, WITHOUT THE EXPRESS WRITTEN CONSENT OF DAMMON ENGINEERING, INC. IS PROHIBITED. ANY REPRODUCTION OF THESE DOCUMENTS, DRAWINGS, SPECIFICATIONS, AND THE INFORMATION CONTAINED THEREIN, WITHOUT THE EXPRESS WRITTEN CONSENT OF DAMMON ENGINEERING, INC. IS PROHIBITED.

SHEET TITLE:
FLOOR PLAN

DRAWING NUMBER:
A101

SHEET No: 1 of 4