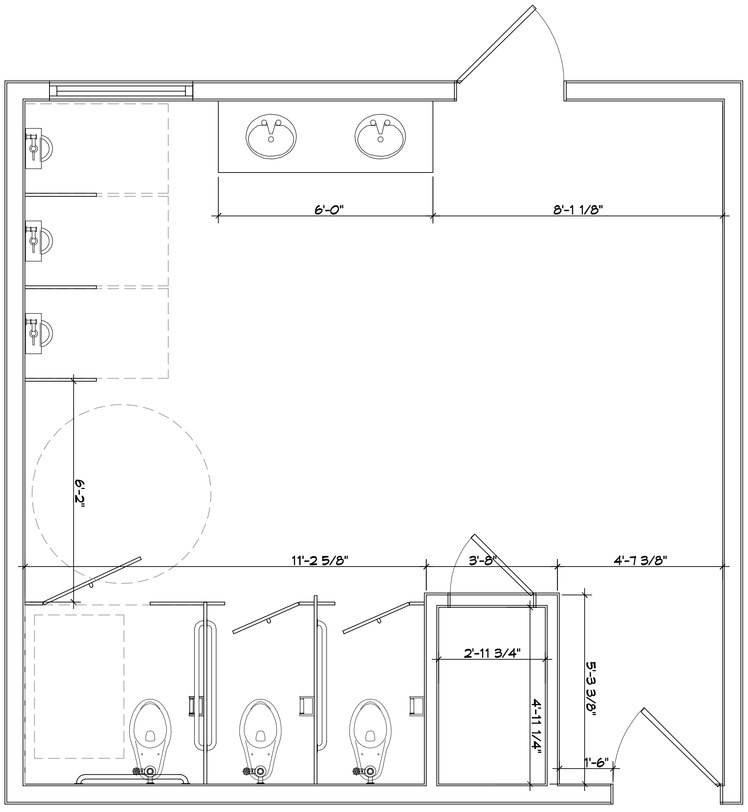

1 PROPOSED FLOOR PLANS
SCALE: 1/2" = 1'-0"

SHEET No: A101
1 of #1

DRAWING NUMBER:

SHEET TITLE: FLOOR PLAN, ELECTRICAL PLAN, FINISH FLOOR PLAN, ELEVATIONS

NEW ADA RESTROOM

ELKS LODGE

34212 ELKS ROAD
SLIDELL LOUISIANA 70460

JOB No:	2400	DATE:	01-30-2024
DRAWN BY:	SM	CHECKED BY:	CKD

The above drawings and specifications, designs and engineering reproduction/drawings are and shall remain the property of Dammon Engineering, and no part thereof shall be copied, disclosed to others, or used in connection with any work or project other than the specific project for which they have been prepared and developed without the written consent of Dammon Engineering. Visual contact with these drawings or specifications constitute conclusive evidence of acceptance of these restrictions.

SEAL:

REVISIONS

#	DESCRIPTION	DATE

DAMMON ENGINEERING, INC.
LOUISIANA & MISSISSIPPI
Chief Engineer: Brian Mistich, PE
554 Old Spanish Trail
Slidell, LA 70458
www.dammonengineering.com
info@dammonengineering.com
PH: 985.649.5832