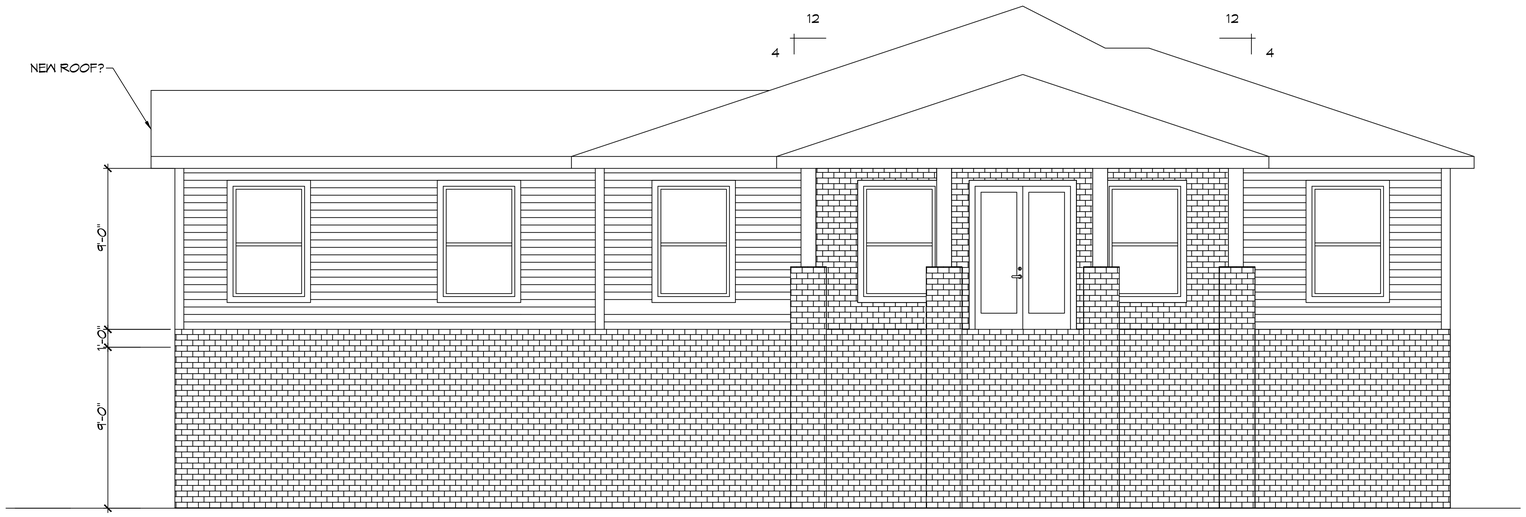

10 FRONT ELEVATION PLAN
SCALE: 1/4" = 1'-0"

11 REAR ELEVATION PLAN
SCALE: 1/4" = 1'-0"

DAMMON ENGINEERING, INC.
LOUISIANA & MISSISSIPPI

Chief Engineer: Brian Mistich, PE
554 Highway 190 East
Slidell, LA 70458

www.dammonengineering.com
info@dammonengineering.com
PH: 985.649.5832

#	DESCRIPTION	DATE

REVISIONS

SEAL:

UPDATED HOUSE PLAN

JAMIE GOMEZ

2108 10TH STREET
SLIDELL, LOUISIANA 70458

JOB No:
DATE: 07-08-2025
DRAWN BY: CKD
CHECKED BY: BAK

THIS DOCUMENT, THE IDEAS AND DESIGNS INCORPORATED HEREIN, AS AN INSTRUMENT OF PROFESSIONAL SERVICE, IS THE PROPERTY OF DAMMON ENGINEERING, INC. AND SHALL NOT BE USED FOR ANY PURPOSE NOT SPECIFICALLY AGREED TO IN WRITING BY DAMMON ENGINEERING, INC. THIS DOCUMENT IS PROVIDED FOR THE USE OF THE CLIENT IN THE PROJECT NAMED HEREIN. THIS DOCUMENT HAS BEEN PREPARED AND DEVELOPED WITHOUT REGARD TO ANY OTHER PROJECT. NO RIGHTS TO THIS DESIGN HAVE BEEN PROVIDED OR DEVELOPED WITHOUT WRITTEN CONSENT OF DAMMON ENGINEERING, INC. THIS DOCUMENT IS NOT TO BE REPRODUCED, CHANGED OR COPIED IN ANY FORM OR MANNER WHATSOEVER, NOR IS IT TO BE ASSIGNED TO ANY THIRD PARTY, WITHOUT FIRST OBTAINING THE EXPRESS WRITTEN PERMISSION AND CONSENT OF DAMMON ENGINEERING, INC.

SHEET TITLE:
ELEVATION PLAN

DRAWING NUMBER:
A102

SHEET No: 9 of 4

FILE NAME: J:_Foundations w/ Structural Only\Jamie Gomez\Current Drawings\A102 - Elevation Plan.dwg PLOT DATE & TIME: Tuesday, July 8, 2025 7:45:38 AM