5 RIGHT ELEVATION
SCALE: 1/4" = 1'-0"

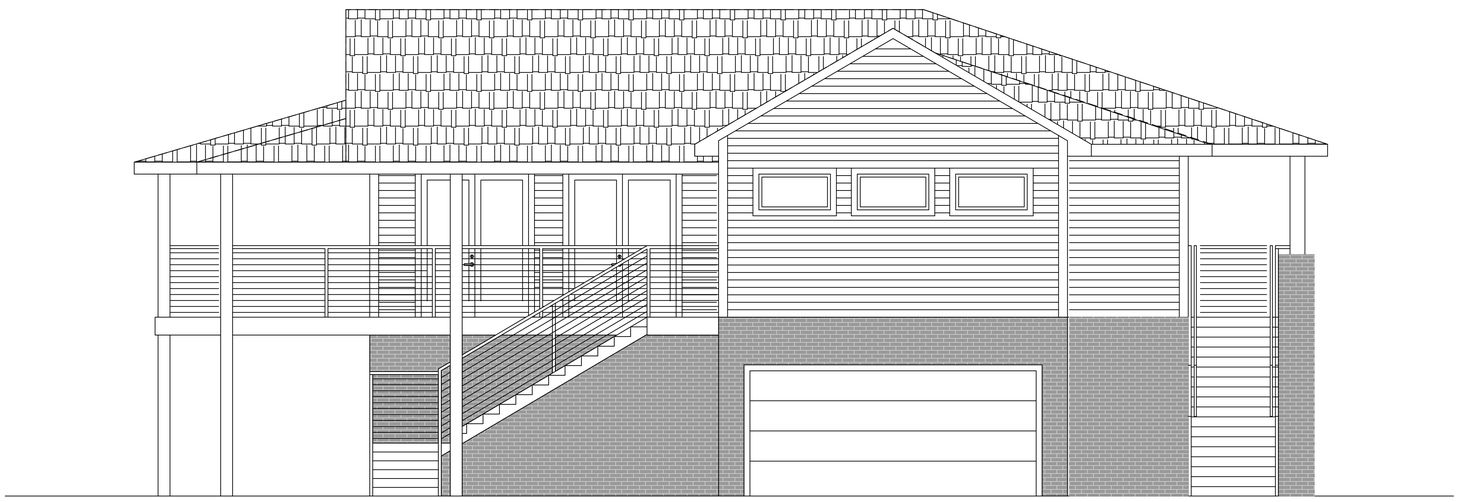

6 LEFT ELEVATION
SCALE: 1/4" = 1'-0"

DAMMON ENGINEERING, INC.
LOUISIANA & MISSISSIPPI
Chief Engineer: Brian Mistich, PE
554 Highway 190 East
Slidell, LA 70458
www.dammonengineering.com
info@dammonengineering.com
PH: 985.649.5832

#	DESCRIPTION	DATE

REVISIONS

SEAL:

HOUSE PLAN

JAMIE GOMEZ

2108 10TH STREET
SLIDELL, LOUISIANA 70458

JOB No:	
DATE:	07-16-2025
DRAWN BY:	CKD
CHECKED BY:	BAM

All rights reserved. The ideas and designs incorporated in this document, in all forms and media, are the property of Dammon Engineering, and shall not be loaned, copied, or reproduced in whole or in part without written permission. This document is to be returned upon request. No work is to have been prepared or distributed without written consent of Dammon Engineering. Violators will be prosecuted to the full extent of the law.

SHEET TITLE:
ELEVATION PLAN

DRAWING NUMBER:
A103

SHEET No: 4 of 4

FILE NAME: J:\- Foundations or Structural Only\Jamie Gomez\Current Drawings\A103 - Elevation Plan.dwg PLOT DATE & TIME: Wednesday, July 16, 2025 3:48:26 PM