DESIGN CRITERIA

THE CONSTRUCTION FOR SAID RESIDENCE, WHERE Vult WIND SPEED IS 140 MILES PER HOUR AND Vasd WIND SPEED IS 130 MPH, WIND EXPOSURE ZONE C, IS DESIGNED IN ACCORDANCE WITH: AMERICAN FOREST AND PAPER ASSOCIATION (AF&PA) WOOD FRAME CONSTRUCTION MANUAL FOR ONE AND TWO FAMILY DWELLINGS (WFCM) 2001 EDITION AS WELL AS THE INTERNATIONAL RESIDENTIAL CODE (IRC) 2021 EDITION. STRUCTURE SHALL BE BUILT TO THE 2021 INTERNATIONAL ENERGY CONSERVATION CODE (2021 IECC) AND STATE AMENDMENTS ADOPTED JULY 1, 2023.

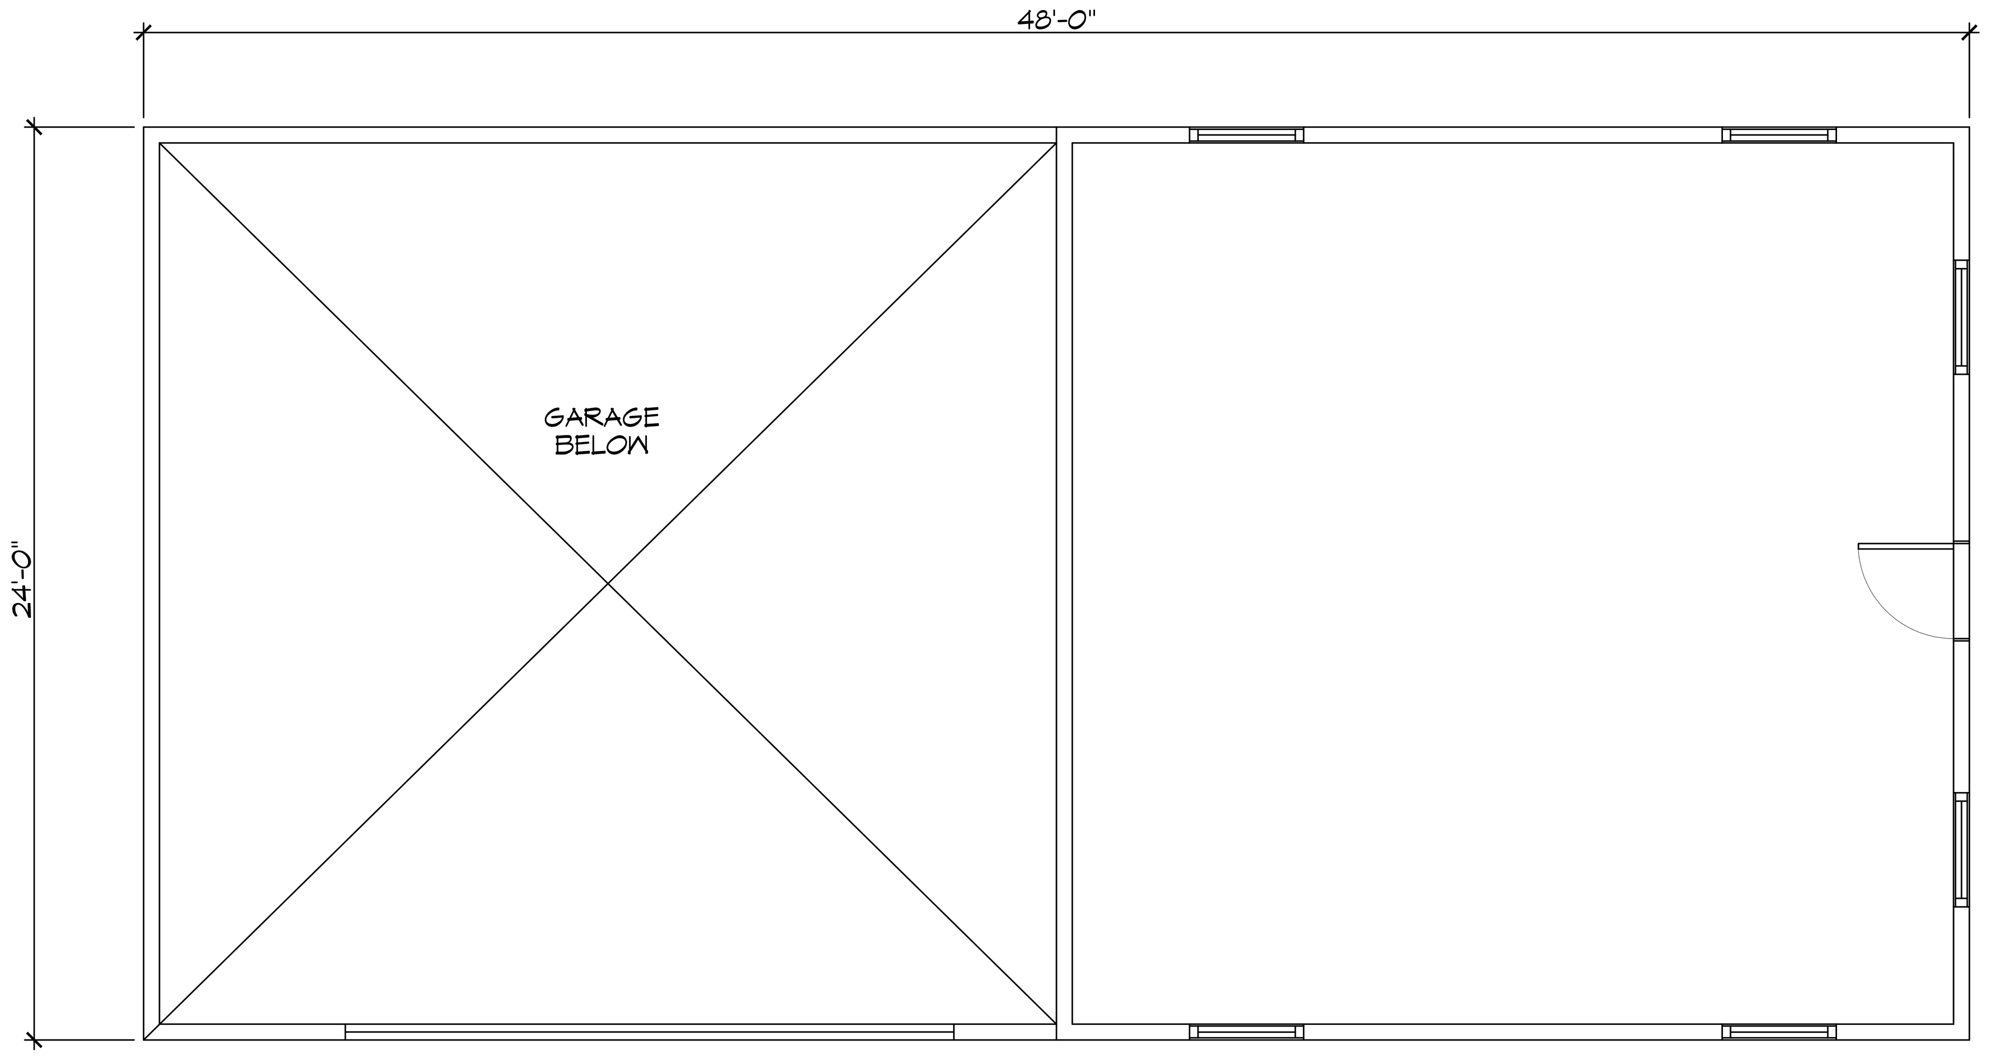

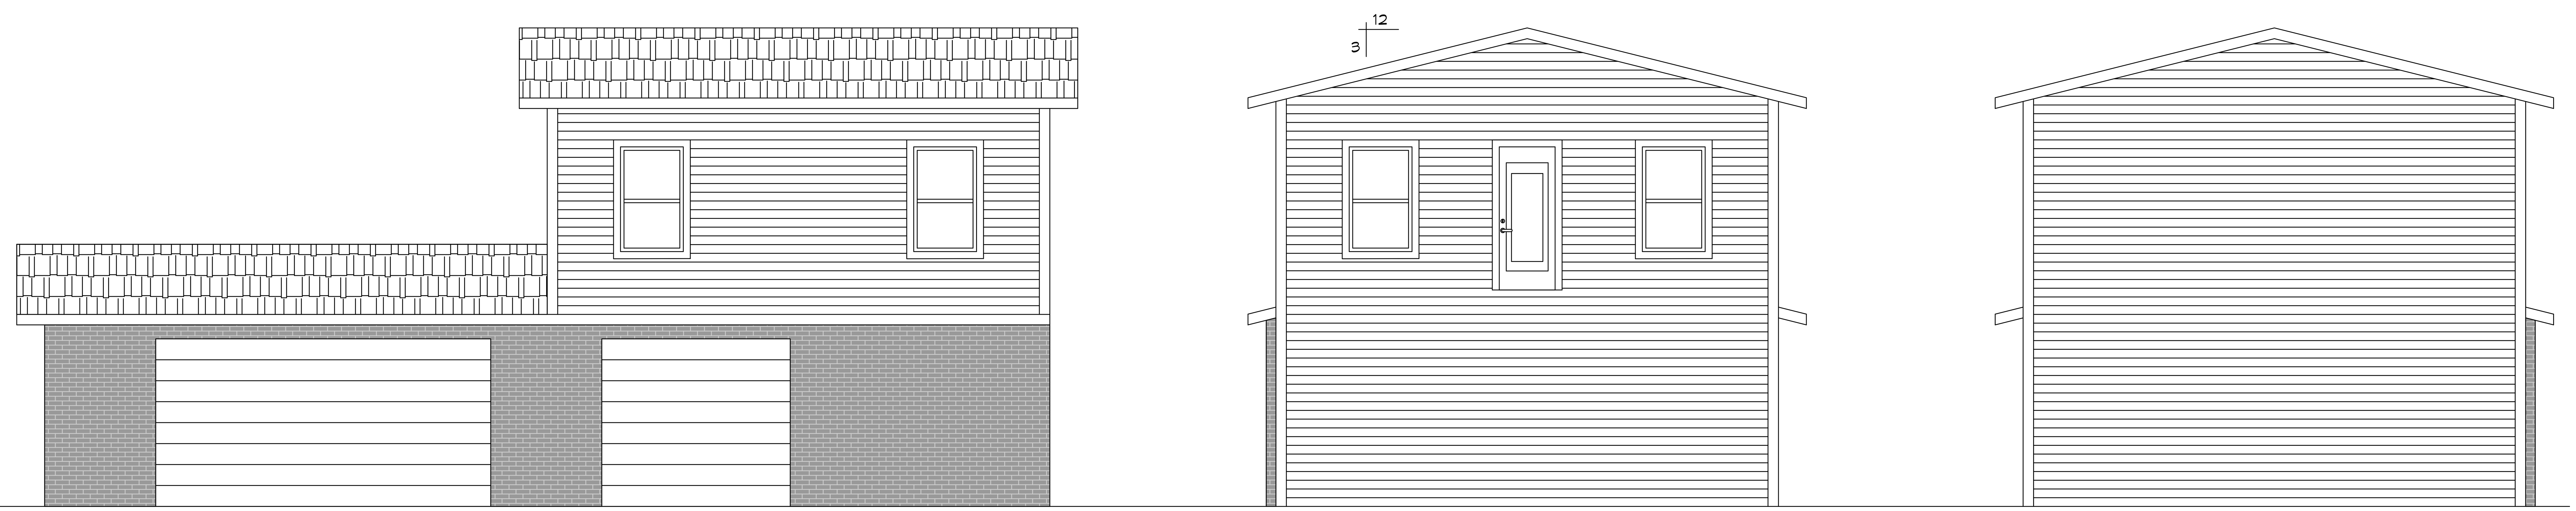

2 FLOOR PLAN
SCALE: 1/4" = 1'-0"

DAMMON ENGINEERING, INC.
LOUISIANA & MISSISSIPPI
Chief Engineer: Brian Mistich, PE
554 Old Spanish Trail
Slidell, LA 70458
www.dammonengineering.com
info@dammonengineering.com
PH: 985.649.5832

#	DESCRIPTION	REVISIONS	DATE

SEAL:

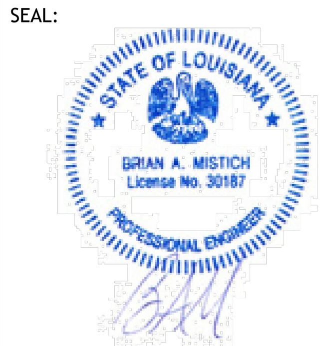

HOUSE PLAN
JAMIE GOMEZ
2108 10TH STREET
SLIDELL, LOUISIANA 70458

JOB No:	DATE: 07-17-2025
DRAWN BY: CKD	CHECKED BY: BAM

The above drawings and specifications, designs and arrangements repr[esented] and shall remain the property of Dammon Engineering, and no part the[reof] disclosed to others, or used in connection with any work or project oth[er than the] project for which the have been prepared and developed without [the written consent of] Dammon Engineering. Visual contact with these drawings or specificat[ions shall constitute] conclusive evidence of acceptance of these [restrictions].

SHEET TITLE:
FLOOR PLAN

DRAWING NUMBER:
A105

SHEET No: 2 of 6