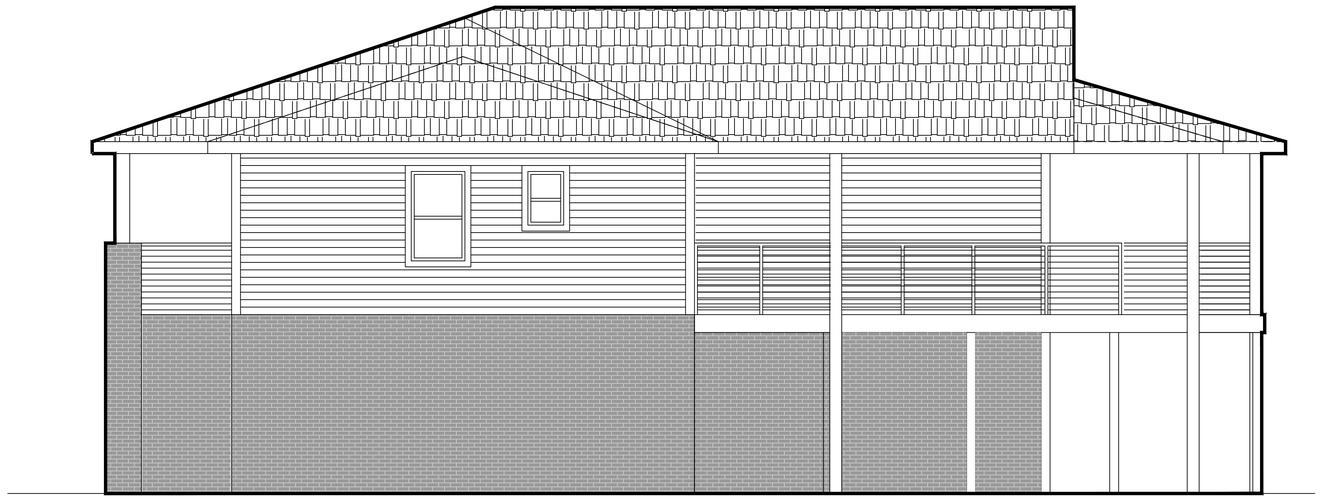

7 RIGHT ELEVATION
SCALE: 1/4" = 1'-0"

8 LEFT ELEVATION
SCALE: 1/4" = 1'-0"

DAMMON ENGINEERING, INC.
LOUISIANA & MISSISSIPPI
www.dammonengineering.com
info@dammonengineering.com
PH: 985.649.9832
Chief Engineer: Brian Mistich, PE
5547 Highway 70 Suite 1
Slidell, LA 70458

#	DESCRIPTION	DATE

REVISIONS

SEAL:
STATE OF LOUISIANA
BRIAN A. MISTICH
License No. 30187
PROFESSIONAL ENGINEER

HOUSE PLAN
JAMIE GOMEZ
2109 10TH STREET
SLIDELL, LOUISIANA 70458

JOB No:
DATE: 07-21-2025
DRAWN BY: GKD
CHECKED BY: BAM

These plans remain the property of Dammon Engineering, Inc. and are not to be used for any other purpose than that for which they have been prepared and delivered without written consent of Dammon Engineering, Inc. Copyright © 2025 Dammon Engineering, Inc. All rights reserved.

SHEET TITLE:
ELEVATION PLAN

DRAWING NUMBER:
A103

SHEET No: 4 of 7

FILE NAME: J:\- Foundations w Structural Only\Jamie Gomez\Current Drawings\A103 - Elevation Plan.dwg PLOT DATE & TIME: Monday, July 21, 2025 8:14:14 AM