11 FRONT ELEVATION PLAN
SCALE: 3/16" = 1'-0"

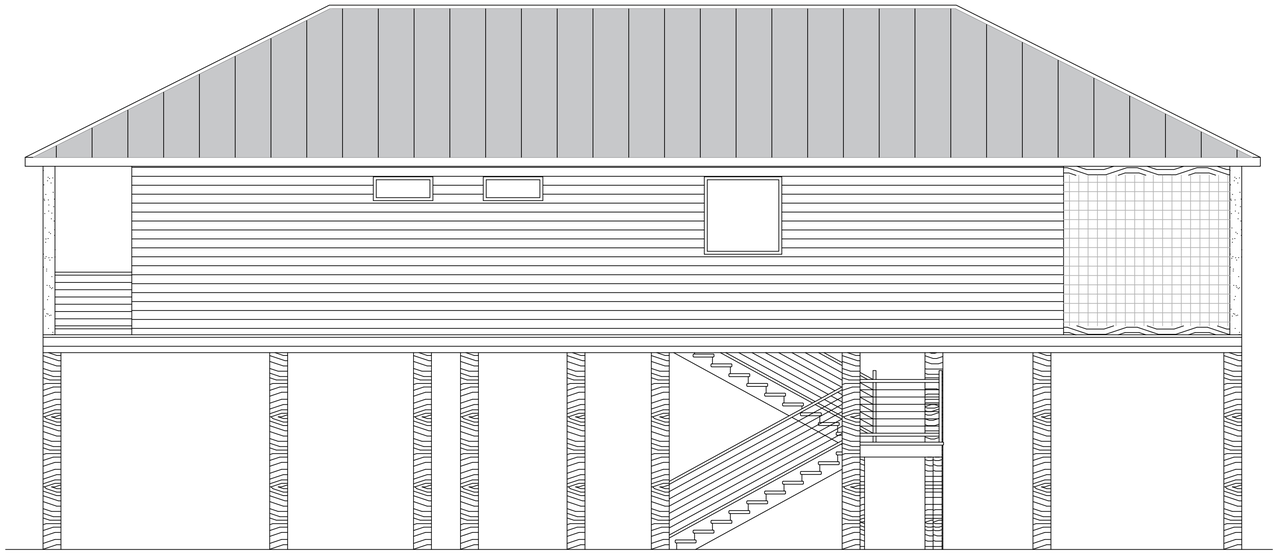

13 RIGHT ELEVATION PLAN
SCALE: 3/16" = 1'-0"

12 REAR ELEVATION PLAN
SCALE: 3/16" = 1'-0"

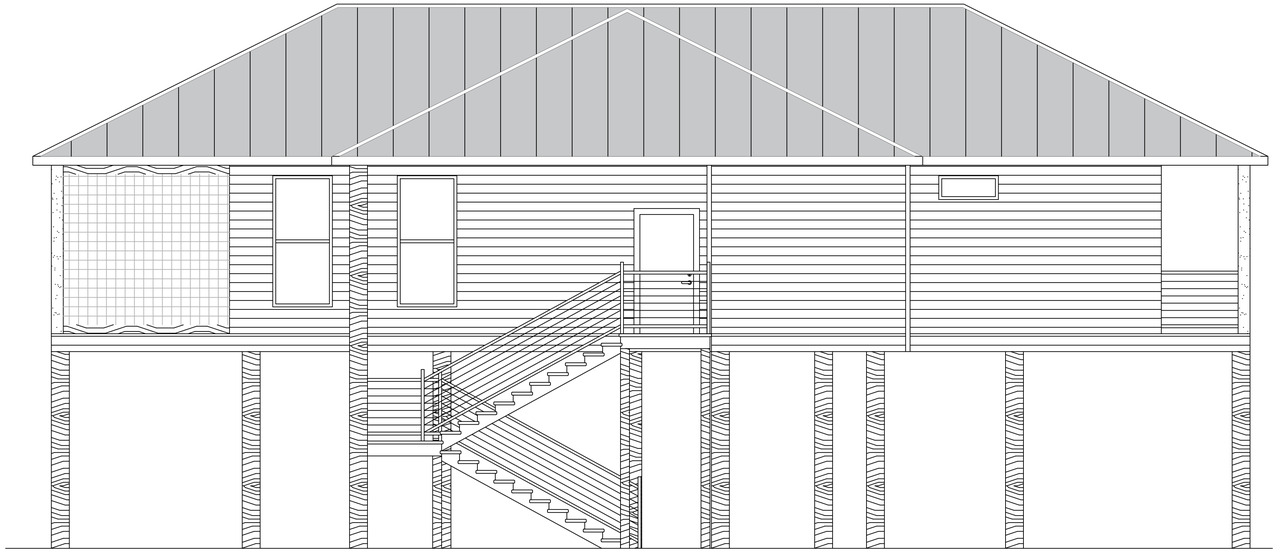

14 LEFT ELEVATION PLAN
SCALE: 3/16" = 1'-0"

DAMMON ENGINEERING, INC.
LOUISIANA & MISSISSIPPI
www.dammonengineering.com
info@dammonengineering.com
PH: 985.649.5832
Chief Engineer: Brian Mistich, PE
554 Highway 190 East
Suite 201 Boyce Trail
Slidell, LA 70458

REVISIONS

#	DESCRIPTION	DATE

SEAL:

NEW HOUSE PLAN
JASON GUY
LOT 228
MONSA DRIVE
COVINGTON, LOUISIANA 70433

JOB No:	
DATE:	05-24-2025
DRAWN BY:	CKD
CHECKED BY:	BAM

All drawings, specifications, and designs herein are the property of Dammon Engineering, and are protected under the copyright laws of the United States. These drawings, specifications, and designs shall not be used for any purpose other than the project for which they have been prepared and shall not be reproduced or distributed without written consent of Dammon Engineering. Copyright © 2025 Dammon Engineering, All Rights Reserved.

SHEET TITLE:
ELEVATION PLAN

DRAWING NUMBER:
A102

SHEET No: 11 of 13