FILE NAME: J:\... Foundations or Standard Jobs\Jason Guy\Current Drawings\S101 - Piling Plan.dwg PLOT DATE & TIME: Wednesday, June 25, 2025 8:12:23 AM

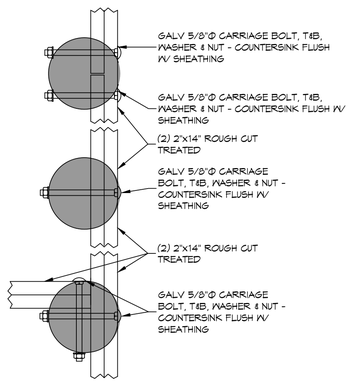

DETAIL

SCALE: 1-1/2" = 1'-0" PERIMETER BAND

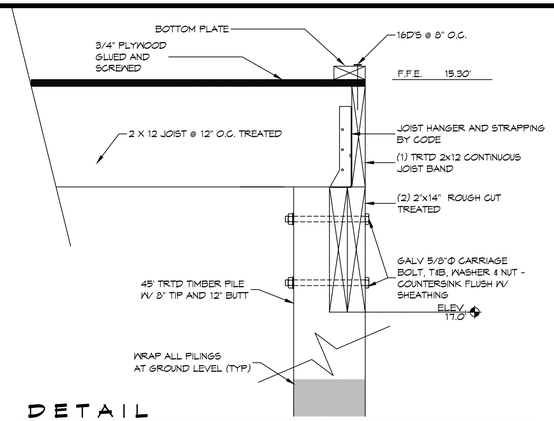

DETAIL

SCALE: 1-1/2" = 1'-0" PERIMETER JOIST BAND

GENERAL NOTES

1. ALL LUMBER SHALL BE PRESSURE TREATED WITH A RETENTION OF .4 PER C.F.
2. ALL FASTENERS SHALL BE HOT DIPPED GALVANIZED (HDG) PER ASTM A153.
3. ALL CONNECTORS SHALL BE HDG PER ASTM A653, CLASS G185 SHEET WITH 1.85 OZ/SF ZINC COATING.

PILING NOTES

1. CLASS B PILES ARE TO BE 45 FT. IN LENGTH WITH A 8 INCH TIP AND 12" BUTT. DRIVEN TO REFUSAL.
2. ALL PILES SHALL BE PRESSURE-TREATED ROUND TIMBER PILES CONFORMING TO ASTM D25.
2. DESIGN LOAD = 5 TONS PER PILE.
3. NO FIELD SUPERVISION OR INSPECTION PROVIDED UNDER THIS SEAL UNLESS OTHERWISE NOTED.
4. FILE LAYOUT MAY BE MODIFIED DUE TO ACTUAL DRIVING CONDITIONS. ENGINEER TO BE NOTIFIED ON ANY MODIFICATION.
6. A PILE BLON COUNT LOG OF ALL PILES IS TO BE SUBMITTED TO THE ENGINEER OF RECORD. FAILURE TO SUBMIT SAID LOG WILL RELEASE THE ENGINEER OF ALL RESPONSIBILITY.
7. CONTRACTOR IS RESPONSIBLE FOR THE COMPARISON & VERIFICATION OF PILE LAYOUT DIMENSIONS WITH MOST RECENT ARCHITECTURAL DRAWINGS, ASSURING THAT PILES DO FALL WITHIN LIMITS OF THE DESIGN
8. USE DROP HAMMER OR SINGLE ACTING AIR HAMMER DELIVERING 7,500 FT-LBS OF ENERGY PER BLOW. RAM WEIGHT OF DROP HAMMER SHALL NOT EXCEED 2,500 TO 3,000 LBS AND THE DROP SHOULD NOT EXCEED 3 FT. AT MINIMUM OF 25 BLOWS PER FOOT. IF THE DROP EXCEEDS 3 FT., CONTACT ENGINEER FOR INSTRUCTIONS.
9. BRACE ALL PILINGS AS NEEDED FOR SWAYING.
10. FIELD VERIFY DIMENSIONS AGAINST THE ARCHITECTURAL DRAWINGS.
11. WRAP ALL PILINGS AT BASE LINE.

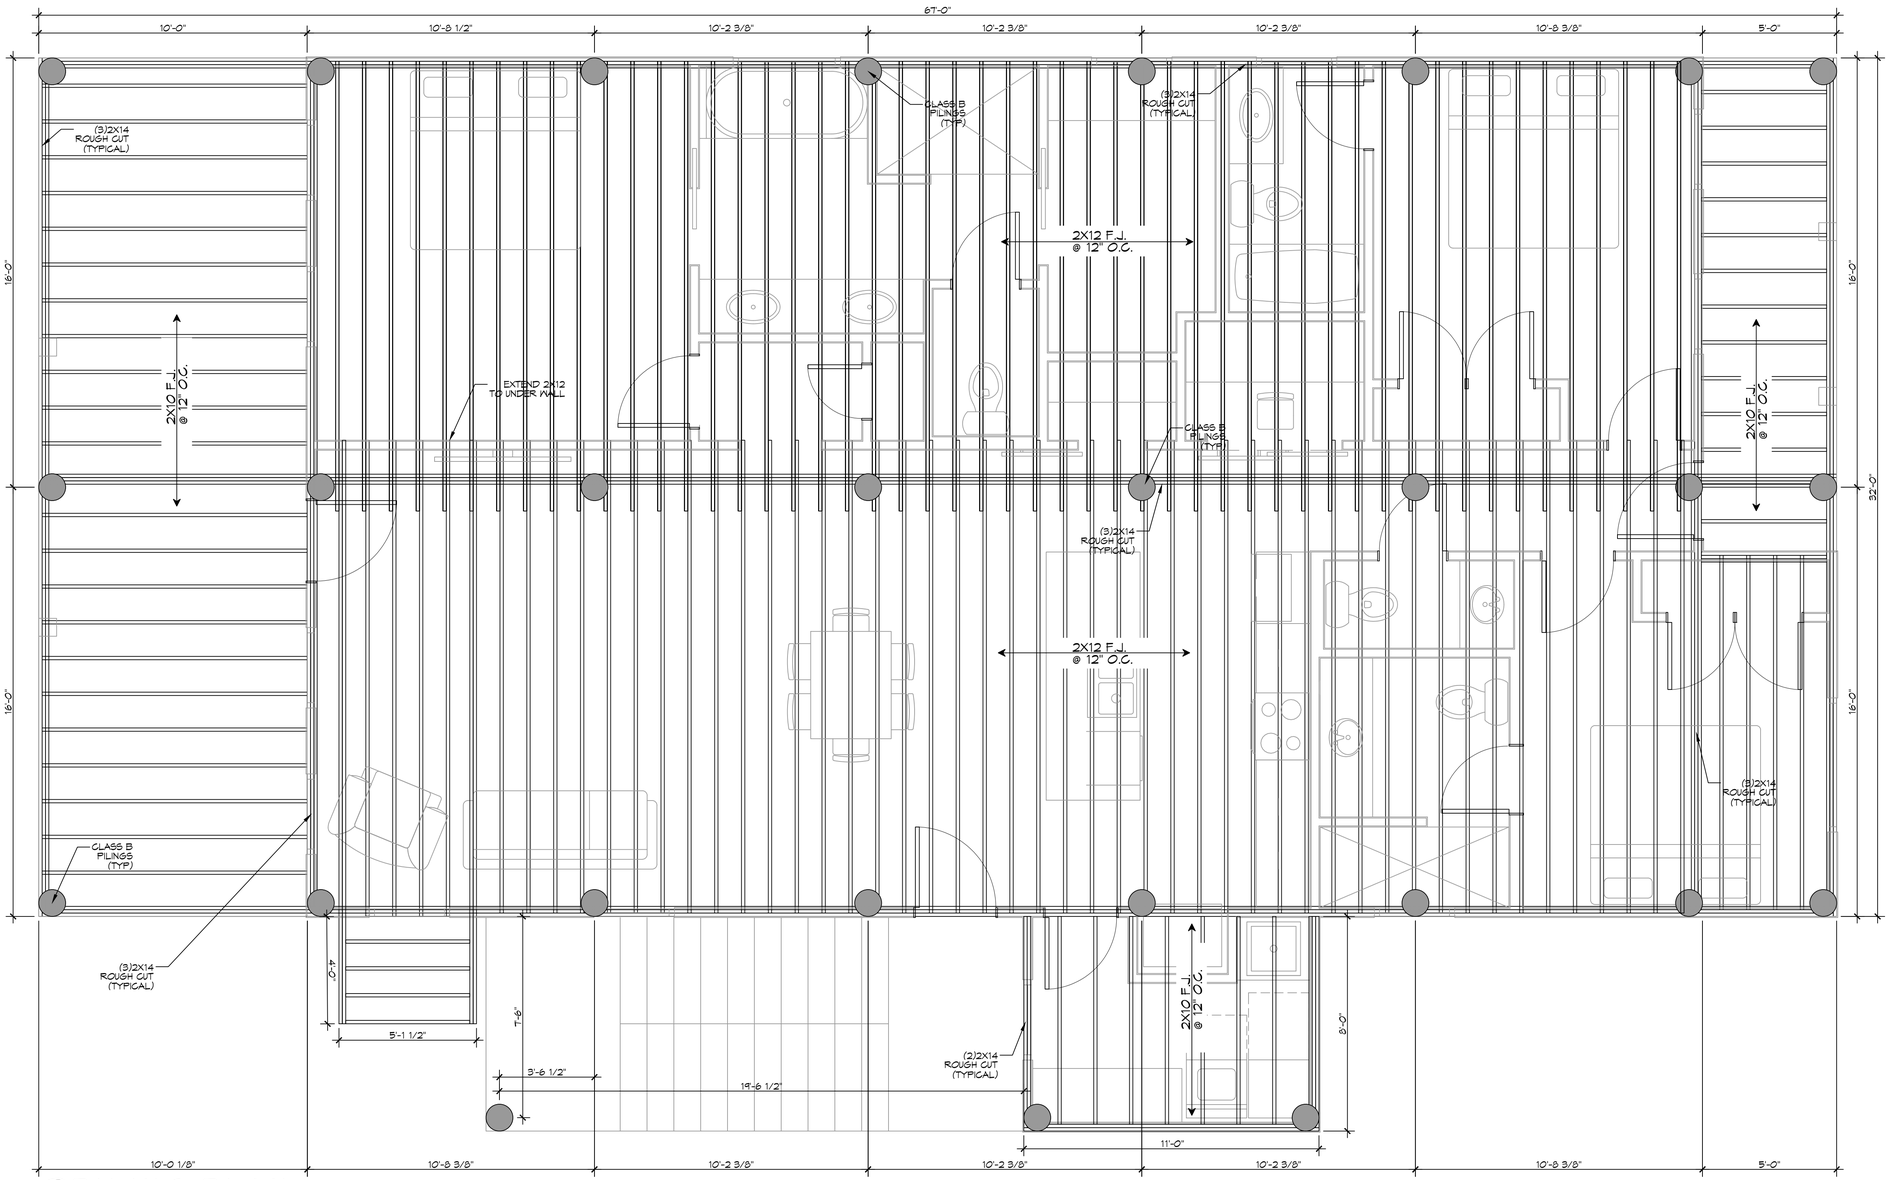

3 PILING PLAN

SCALE: 3/8" = 1'-0"

DAMMON ENGINEERING, INC.
LOUISIANA & MISSISSIPPI
www.dammonengineering.com
25047 Koop Trail
Slidell, LA 70458
Chief Engineer: Brian Mistich, PE
PH: 985.649.3832

REVISIONS

#	DESCRIPTION	DATE

SEAL:

NEW HOUSE PLAN

JASON GUY

LOT 225
MONGA DRIVE, LADY RIVER ESTATES.
COVINGTON, LOUISIANA 70433

DATE: 06-24-2025
JOB No: CKD | CHECKED BY: BAM
DRAWN BY:

The information included on these drawings is the property of Dammon Engineering, Inc. and shall not be reproduced or used in any manner without the written consent of Dammon Engineering, Inc. Visual contact with these drawings shall constitute prima facie evidence of the acceptance of these restrictions. The drawings are for use on the project for which they have been prepared and shall not be used on other projects.

SHEET TITLE:
HOUSE PILING PLAN & FLOOR FRAMING PLAN

DRAWING NUMBER:

S101

SHEET No: 3 of 12