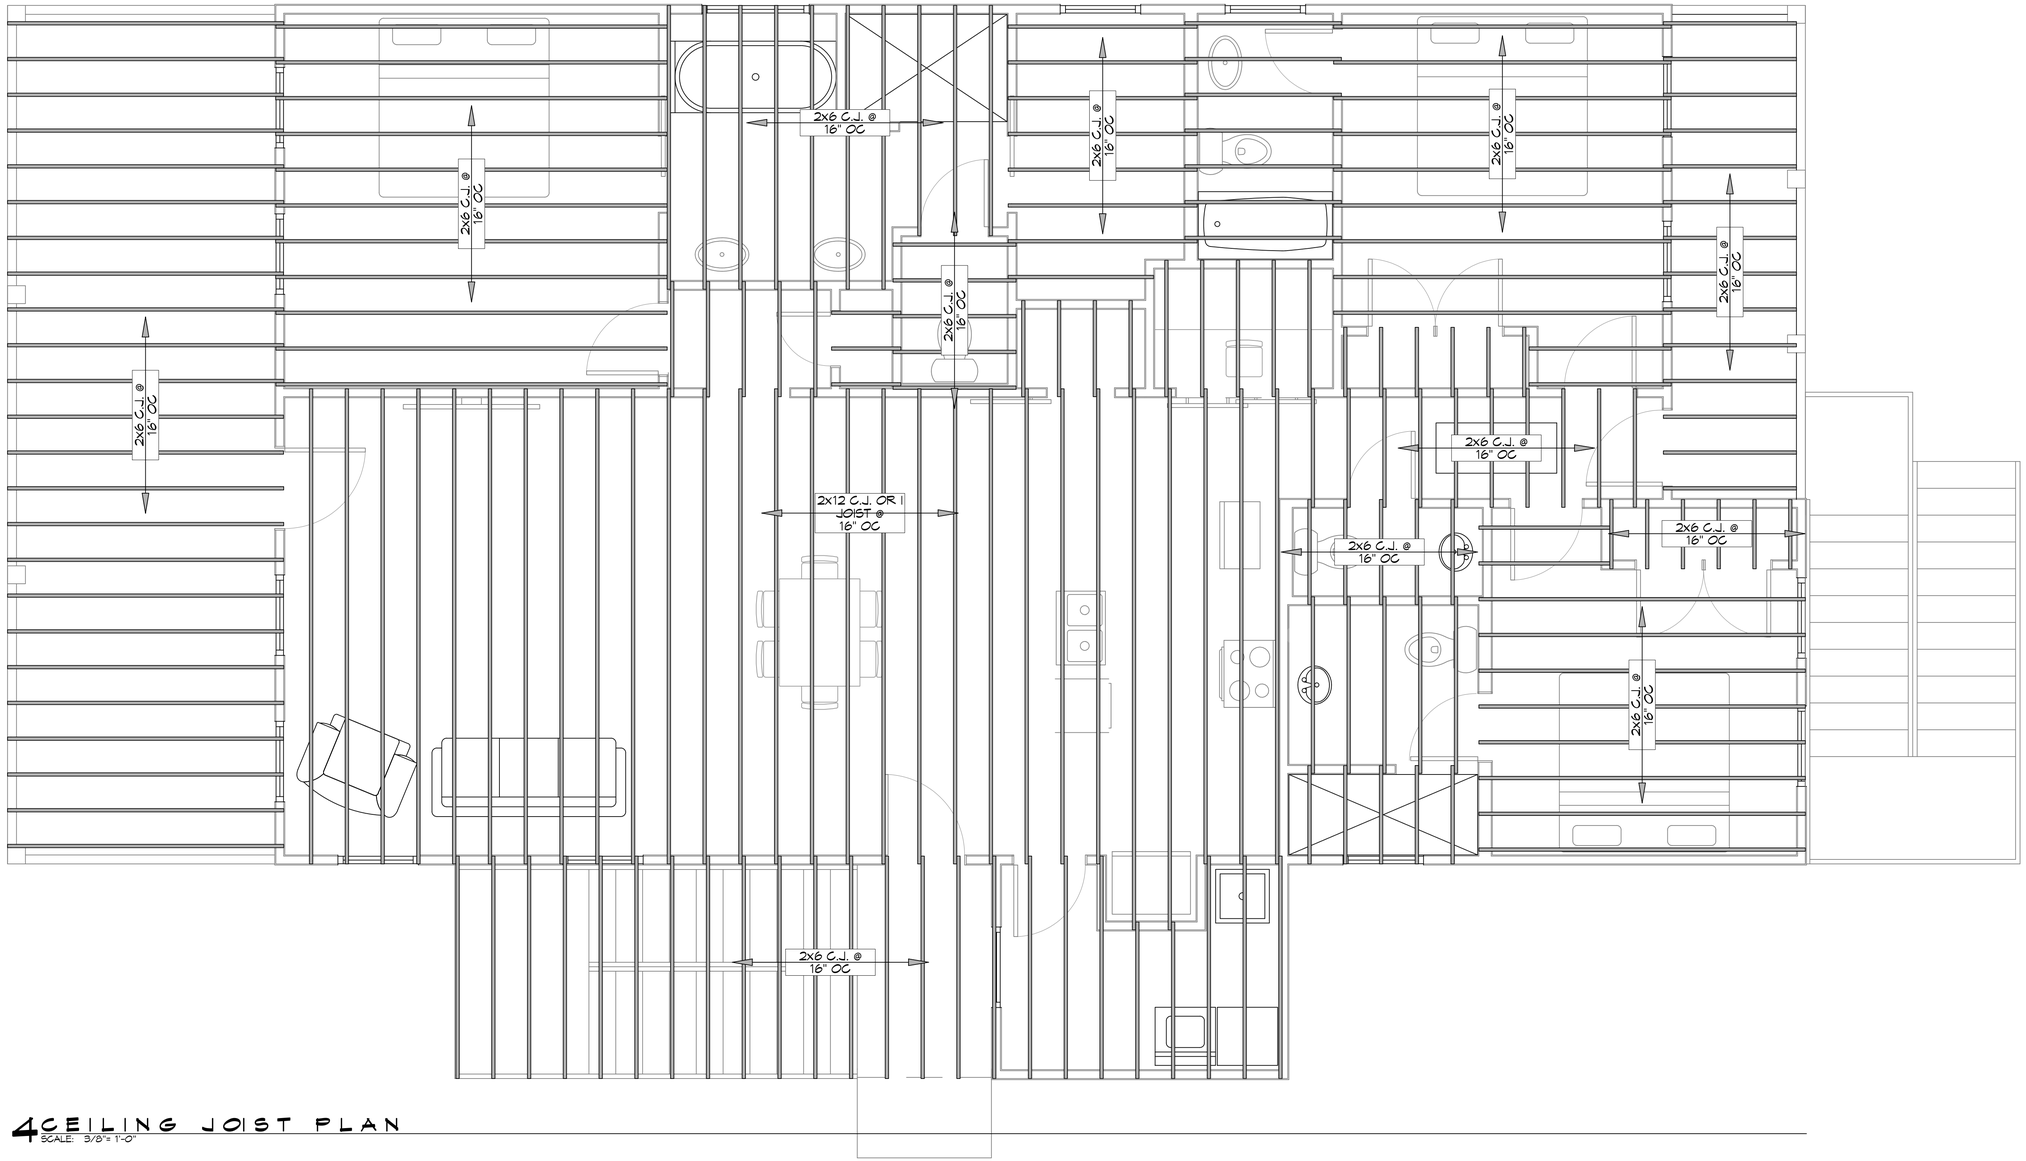

4 CEILING JOIST PLAN
SCALE: 3/8"= 1'-0"

DAMMON ENGINEERING, INC.
LOUISIANA & MISSISSIPPI

www.dammonengineering.com
info@dammonengineering.com
PH: 985.649.5832

Chief Engineer: Brian Mistich, PE
554 Old Spanish Trail
Slidell, LA 70458

#	DESCRIPTION	DATE

REVISIONS

SEAL:
STATE OF LOUISIANA
BRIAN A. MISTICH
License No. 30187
PROFESSIONAL ENGINEER

NEW HOUSE PLAN

JASON GUY

LOT 22B
MONSA DRIVE, LAZY RIVER ESTATES,
COVINGTON, LOUISIANA 70433

JOB No:
DATE: 06-30-2025
DRAWN BY: CKD
CHECKED BY: BAM

THIS DRAWING IS COPYRIGHTED. THIS DRAWING, THE INFORMATION CONTAINED HEREON AND THE SUBJECT MATERIAL DEPICTED HEREIN ARE THE EXCLUSIVE PROPERTY OF DAMMON ENGINEERING, AND MUST BE RETURNED UPON REQUEST. THIS DRAWING MAY NOT BE REPRODUCED OR DISTRIBUTED WITHOUT WRITTEN CONSENT OF DAMMON ENGINEERING. THIS DRAWING IS PROVIDED FOR USE ON THE PROJECT FOR WHICH THE PLANS WERE PREPARED AND DEVELOPED, WITHOUT WRITTEN CONSENT OF DAMMON ENGINEERING, THIS DRAWING MAY NOT BE USED ON OTHER PROJECTS OR EXTENSIONS OF THIS PROJECT.

SHEET TITLE:
CEILING JOIST PLAN

DRAWING NUMBER:
S102

SHEET No: 4 of 12

FILE NAME: J:_Foundations w/ Structural Only\Jason Guy\Current Drawings\S102 - Ceiling Joist Planning_PLOT DATE & TIME: Tuesday, July 1, 2025 10:04:18 AM