FILE_NAME: J:_Foundations w Structural Only\Jason Guy\Current Drawings\S103 - Roof Framing Plan.dwg PLOT DATE & TIME: Tuesday, July 1, 2025 10:03:57 AM

ROOF TIE-DOWNS

1. SEC. 18-10. - ROOF TIE-DOWN STRAPS.
2. FOR ALL NEW CONSTRUCTION, ROOF TIE-DOWN STRAPS WILL BE REQUIRED TO AID IN THE STRUCTURAL INTEGRITY OF A STRUCTURE TO WITHSTAND A 150 MPH WIND EVENT.
3. ONLY GALVANIZED STEEL STRAPPING SHALL BE UTILIZED. STRAPPING SHALL HAVE A MINIMUM SECTION OF ONE AND ONE-FOURTH INCH BY ONE-EIGHTH INCH AND HAVE A MINIMUM BREAKING STRENGTH OF 4,150 POUNDS. NO SPLICES WILL BE ALLOWED.
4. ROOF TIES SHALL BE INSTALLED AT EACH EXTERIOR PILING AND ALONG THE STRUCTURES SILL. THE MAXIMUM SPACING FOR ROOF TIE-DOWN STRAPS SHALL BE TEN FEET.
5. ROOF TIE-DOWN STRAPS SHALL BE ATTACHED TO THE STRUCTURES SILL OR PILING, RUN ALONG THE SIDE WALL, OVER THE ROOF STRUCTURE FRAMING AND DECKING, AND ATTACHED TO THE SILL ON THE OPPOSING SIDE OF THE STRUCTURE.
6. COMMERCIALLY AVAILABLE ADAPTERS SHALL BE UTILIZED TO PREVENT SHARP BENDS IN THE TIES AND TO KEEP THEM FROM CUTTING INTO THE STRUCTURAL FRAMING WHEN TENSION IS APPLIED.

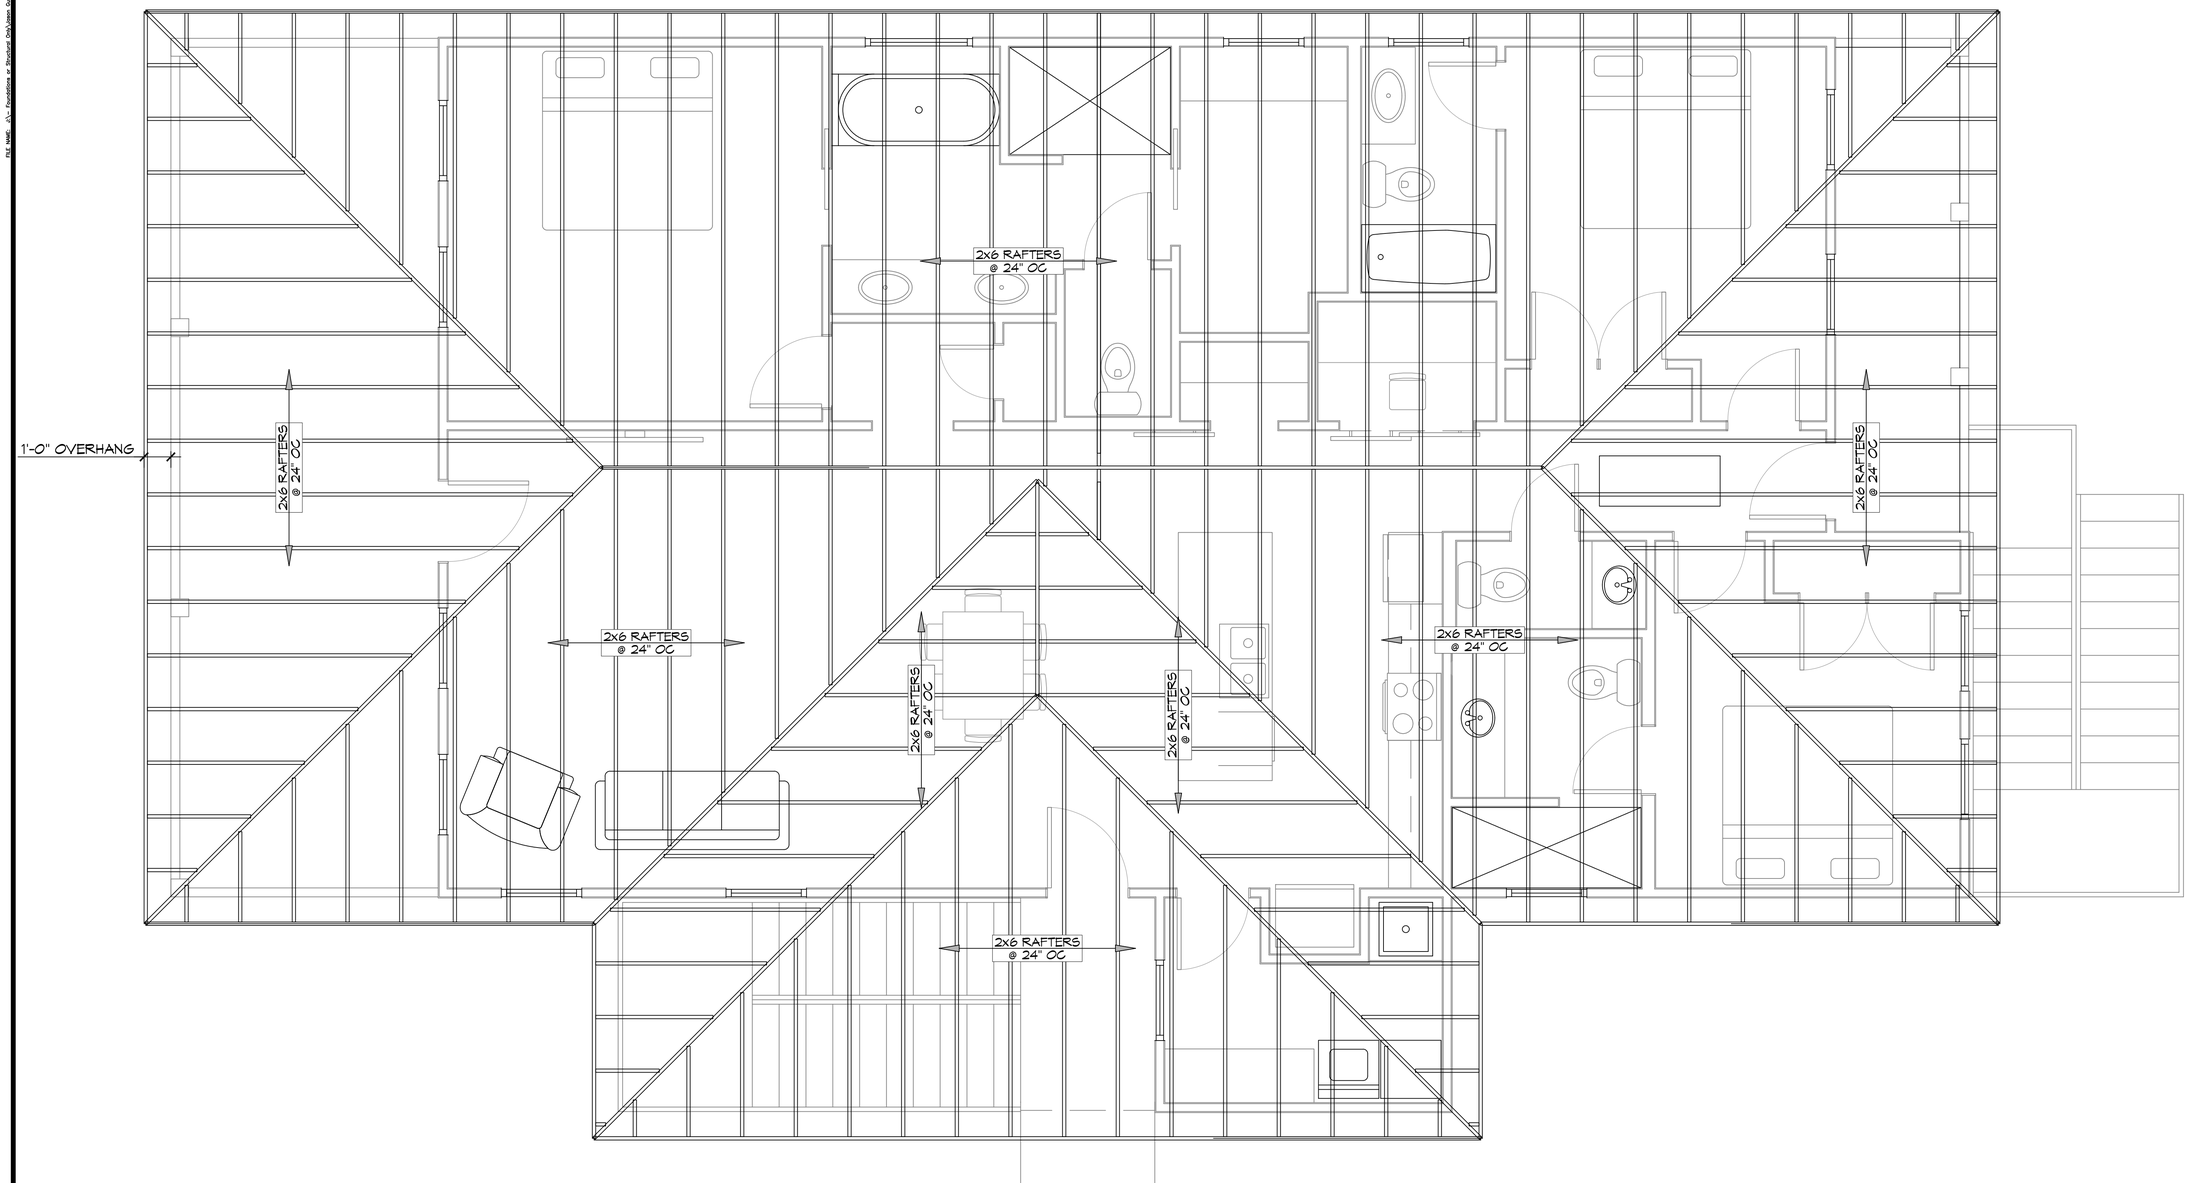

5 ROOF FRAMING PLAN
SCALE: 3/8"= 1'-0"

DAMMON ENGINEERING, INC.
LOUISIANA & MISSISSIPPI
www.dammonengineering.com
info@dammonengineering.com
PH: 985.649.5832
Chief Engineer: Brian Mistich, PE
544 Gause Blvd. Trail
Slidell, LA 70458

REVISIONS

#	DESCRIPTION	DATE

SEAL:

STATE OF LOUISIANA
BRIAN A. MISTICH
License No. 30187
PROFESSIONAL ENGINEER

NEW HOUSE PLAN

JASON GUY

LOT 226
MONGA DRIVE, LAZY RIVER ESTATES.
COVINGTON, LOUISIANA 70433

JOB No:		DATE:	06-30-2025
DRAWN BY:	CJCD	CHECKED BY:	BAM

These plans shall remain the property of Dammon Engineering, Inc. and no part thereof shall be used, loaned or reproduced in any manner whatsoever without written permission from Dammon Engineering, Inc. All common law rights of property are hereby reserved. Unauthorized use of these plans without the permission of Dammon Engineering, Inc. will be prosecuted to the fullest extent of the law.

SHEET TITLE:
ROOF FRAMING PLAN

DRAWING NUMBER:
S103

SHEET No: 5 of 12