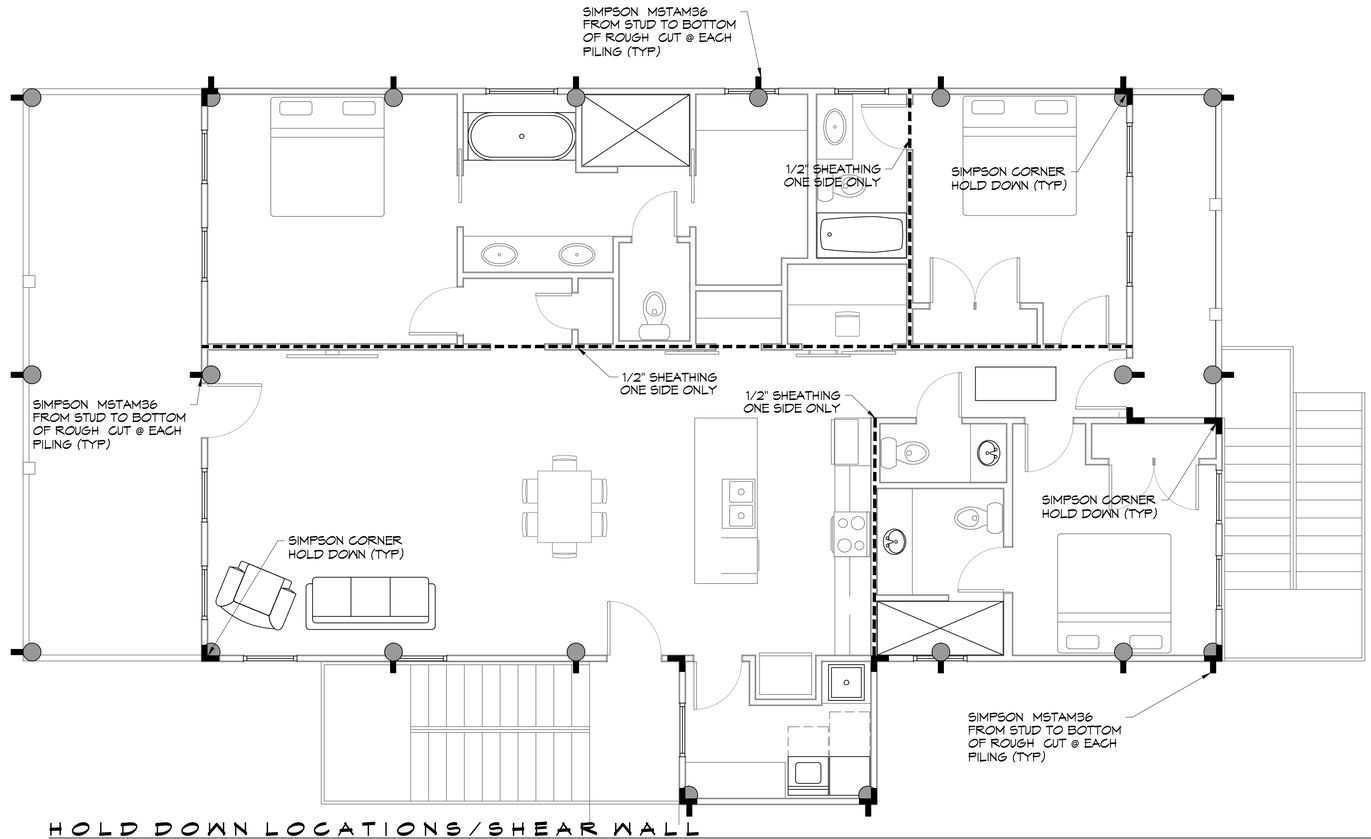

HOLD DOWN LOCATIONS/SHEAR WALL

SCALE: 1/4" = 1'-0"

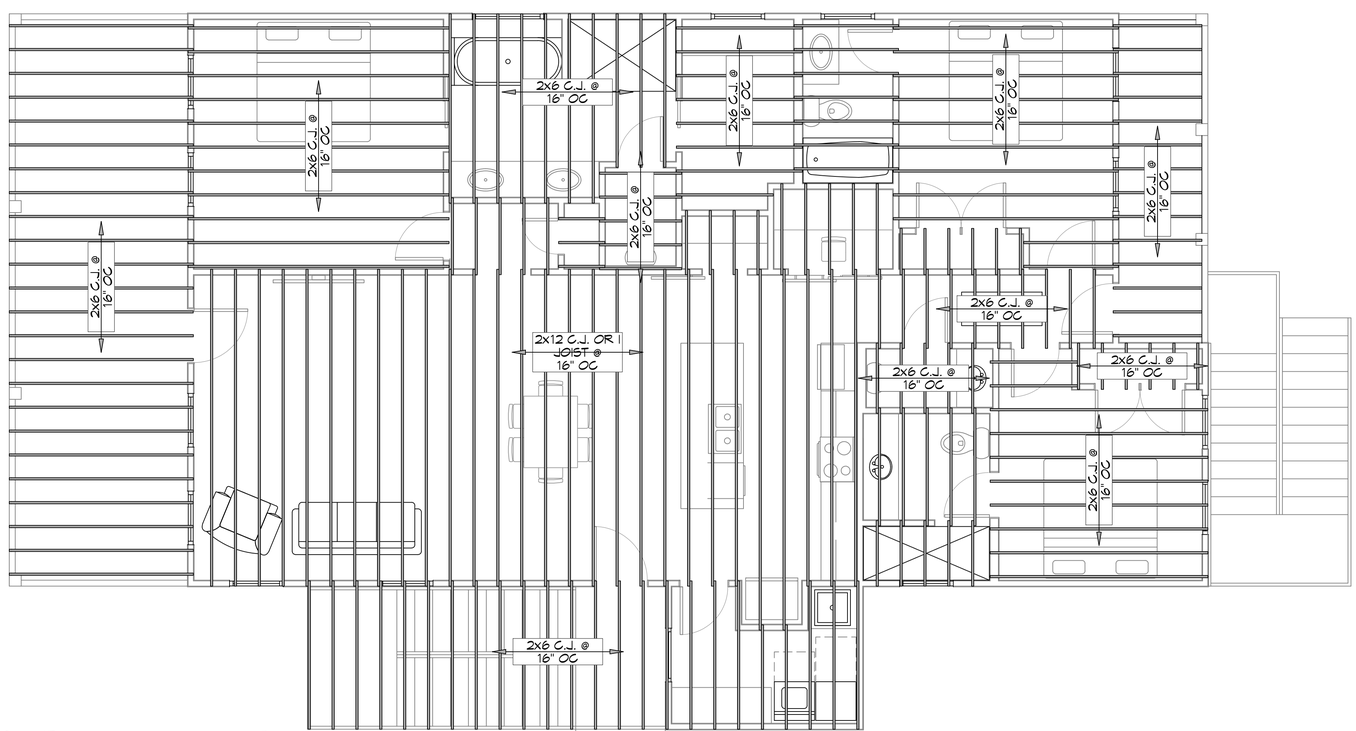

4 CEILING JOIST PLAN

SCALE: 1/4" = 1'-0"

DAMMON ENGINEERING, INC.
LOUISIANA & MISSISSIPPI
www.dammonengineering.com
info@dammonengineering.com
PH: 985.649.5832
Chief Engineer: Brian Mistich, PE
Sr. Project Manager: Jason Trail
Slidell, LA 70458

REVISIONS

#	DESCRIPTION	DATE

SEAL:

STATE OF LOUISIANA
BRIAN A. MISTICH
License No. 30187
PROFESSIONAL ENGINEER

NEW HOUSE PLAN

JASON GUY

LOT 228
MONSA DRIVE, LAZY RIVER ESTATES.
COVINGTON, LOUISIANA 70433

JOB No:
DATE: 08-07-2025
DRAWN BY: CKD
CHECKED BY: BAM

The drawings and specifications contained herein are the property of Dammon Engineering, and upon request shall be made available for review by the owner, contractor, subcontractor, supplier, manufacturer, or any other entity involved with the project. No work, to have been prepared and developed without written consent of Dammon Engineering, shall be performed by any entity other than Dammon Engineering.

SHEET TITLE:
CEILING JOIST PLAN AND HOLD DOWN LOCATIONS/ SHEAR WALL

DRAWING NUMBER:

S102

SHEET No: 4 of 12

FILE NAME: J:\- Foundations or Structural Slab\Jason Guy\Current Drawings\S102 - Ceiling Joist Plan.dwg PLOT DATE & TIME: Thursday, August 7, 2025 11:23:22 AM