GENERAL NOTES

1. ALL LUMBER SHALL BE PRESSURE TREATED WITH A RETENTION OF .4 PER C.F.
2. ALL FASTENERS SHALL BE HOT DIPPED GALVANIZED (HDG) PER ASTM A153.
3. ALL CONNECTORS SHALL BE HDG PER ASTM A653, CLASS G185 SHEET WITH 1.85 OZ/SF ZINC COATING.

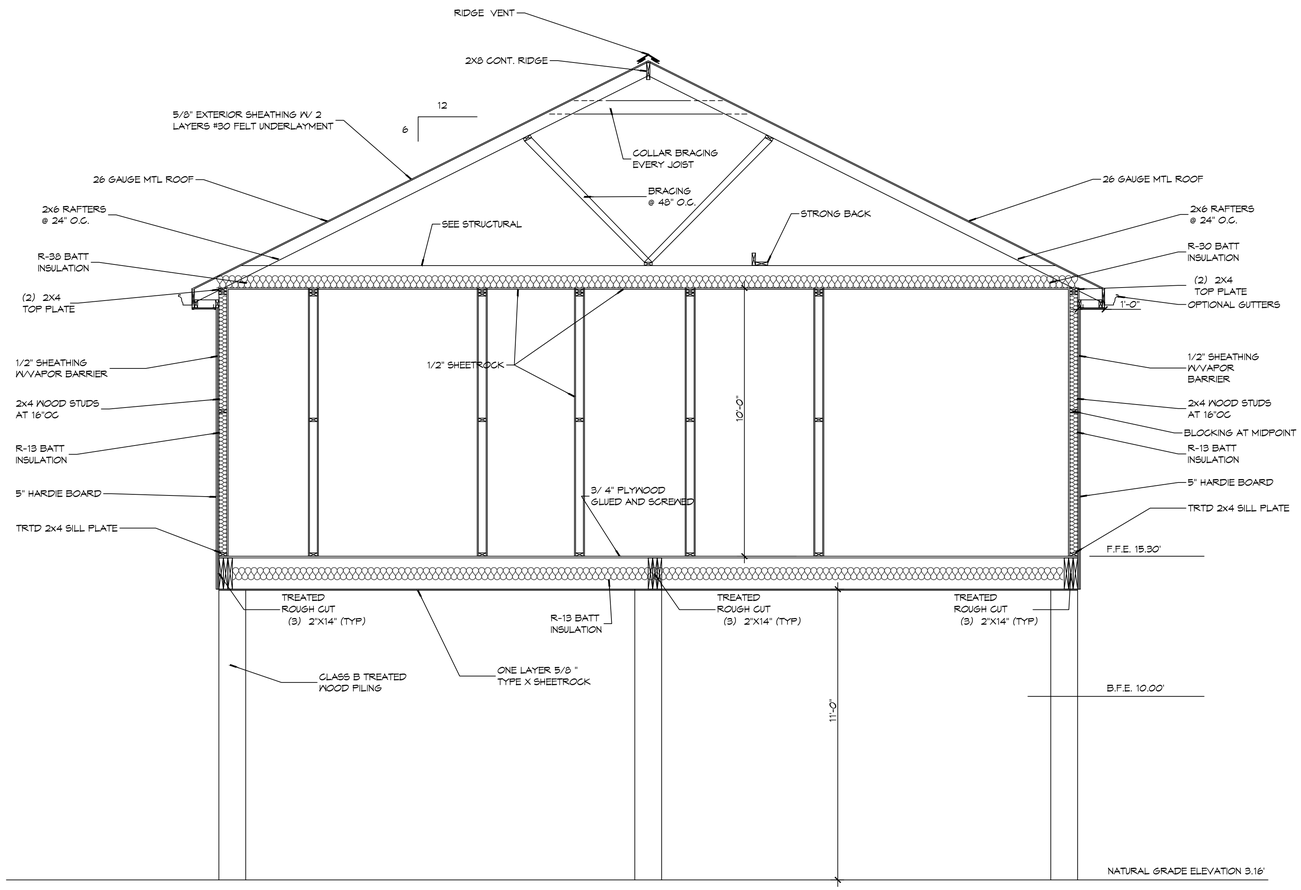

6 HOUSE SECTION
SCALE: 3/8"= 1'-0"

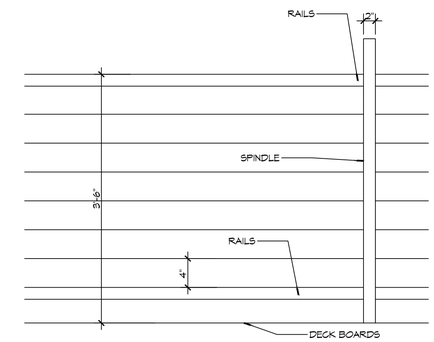

7 RAILING DETAIL
SCALE: 1"= 1'-0"

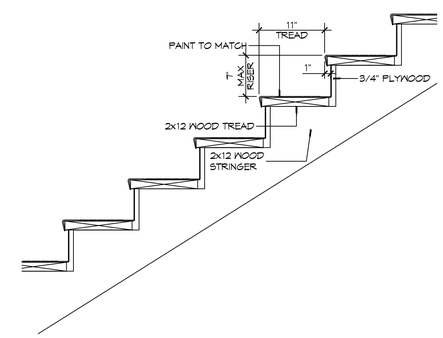

8 STAIR DETAIL
SCALE: 1"= 1'-0"

DAMMON ENGINEERING, INC.
LOUISIANA & MISSISSIPPI
www.dammonengineering.com
info@dammonengineering.com
PH: 985.649.5832
Chief Engineer: Brian Mistich, PE
5544 Highway 190 East
Slidell, LA 70458

#	DESCRIPTION	DATE

REVISIONS

SEAL:

STATE OF LOUISIANA
BRIAN A. MISTICH
License No. 30187
PROFESSIONAL ENGINEER

NEW HOUSE PLAN

JASON GUY

LOT 22B
MONSA DRIVE, LAZY RIVER ESTATES,
COVINGTON, LOUISIANA 70433

JOB No:	
DATE:	08-07-2025
DRAWN BY:	CSD
CHECKED BY:	BAM

THIS DOCUMENT, THE PROPERTY OF DAMMON ENGINEERING, INC. MAY BE USED ONLY FOR THE PURPOSE INTENDED BY DAMMON ENGINEERING, INC. ANY OTHER USE OR REPRODUCTION WITHOUT WRITTEN CONSENT OF DAMMON ENGINEERING, INC. IS PROHIBITED. THIS DOCUMENT, AND THE INFORMATION CONTAINED HEREIN, IS PROVIDED AS-IS FOR THE EXCLUSIVE USE FOR THE PROJECT FOR WHICH THE PLAN WAS PREPARED AND DEVELOPED, WITHOUT WRITTEN CONSENT OF DAMMON ENGINEERING, INC. ANY OTHER USE OR REPRODUCTION IS PROHIBITED.

SHEET TITLE:
HOUSE SECTION AND ROOF PLAN

DRAWING NUMBER:

S104

SHEET No: 6 of 12

FILE NAME: J:\- Foundations or Structural Only\Jason Guy\Current Drawings\S104 - Framing Section Plan.dwg PLOT DATE & TIME: Thursday, August 7, 2025 11:28:28 AM