DESIGN CRITERIA

THE CONSTRUCTION FOR SAID RESIDENCE, WHERE BASIC WIND SPEED IS 150 MILES PER HOUR, WIND EXPOSURE ZONE D, IS DESIGNED IN ACCORDANCE WITH: AMERICAN FOREST AND PAPER ASSOCIATION (AF&PA) WOOD FRAME CONSTRUCTION MANUAL FOR ONE AND TWO FAMILY DWELLINGS (WFCM) 2001 EDITION AS WELL AS THE INTERNATIONAL RESIDENTIAL CODE (IRC) 2021 EDITION

GENERAL NOTES

1. ALL LUMBER SHALL BE PRESSURE TREATED WITH A RETENTION OF .4 PER C.F.
2. ALL FASTENERS SHALL BE HOT DIPPED GALVANIZED (HDG) PER ASTM A153.
3. ALL CONNECTORS SHALL BE HDG PER ASTM A653, CLASS G185 SHEET WITH 1.85 OZ/SF ZINC COATING.
4. DOUBLE UP ON FLOOR JOISTS UNDER ALL LOAD BEARING WALLS AND BATHTUBS.

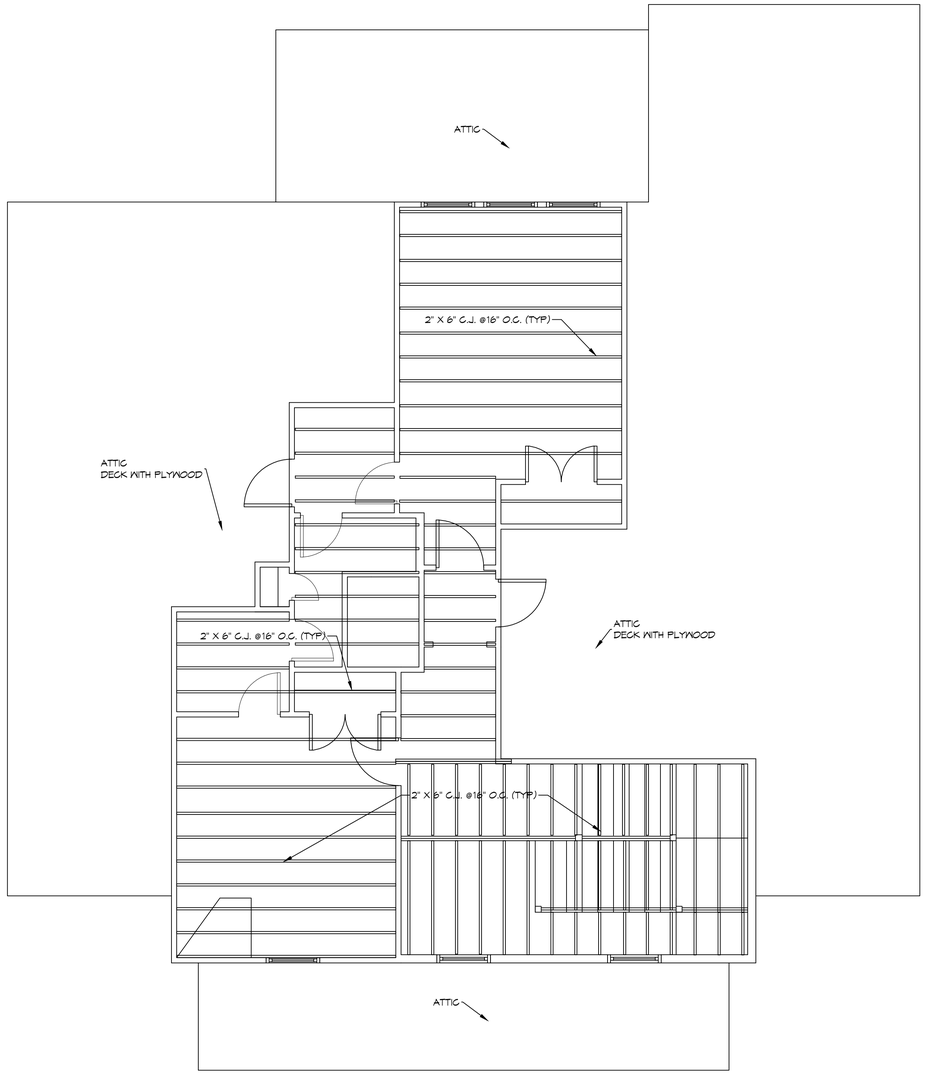

6 CEILING FRAMING PLAN
SCALE: 1/4" = 1'-0"

DAMMON ENGINEERING, INC.
LOUISIANA & MISSISSIPPI
www.dammonengineering.com
info@dammonengineering.com
PH: 985.649.5832
Chief Engineer: Brian Mistich, PE
554 Old Spanish Trail
Slidell, LA 70458

#	DESCRIPTION	DATE
	REVISIONS	

STATE OF LOUISIANA
BRIAN A. MISTICH
License No. 30187
PROFESSIONAL ENGINEER

JAY & WENDY BADEAUX
218 MARLIN DRIVE
SLIDELL, LA 70461

DATE: 03-20-2025
JOB No:
DRAWN BY: GKD
CHECKED BY: BAM

THIS DESIGN IS THE PROPERTY OF DAMMON ENGINEERING, INC. PLANS AND SPECIFICATIONS CONTAINED HEREIN ARE PROPRIETARY AND SHALL REMAIN THE PROPERTY OF DAMMON ENGINEERING, AND NO PART THEREOF SHALL BE COPIED, DISTRIBUTED OR DISCLOSED TO OTHERS WITHOUT WRITTEN PERMISSION. THE PLANS AND SPECIFICATIONS ARE INTENDED FOR USE ON THE PROJECT FOR WHICH THEY WERE PREPARED AND OTHERWISE PURCHASED, AND ANY OTHER USE OR REUSE BY OTHERS ON OTHER PROJECTS, OR WHICH THE PLANS WERE PREPARED AND OTHERWISE PURCHASED, WITHOUT WRITTEN PERMISSION IS PROHIBITED.

SHEET TITLE:
CEILING FRAMING PLAN

DRAWING NUMBER:
S105

SHEET No: 5 of 7