FILE_NAME: J:\-- Foundations w Structural Only\Jim Smith Pratt Drive_NOA\Current Drawings\S102 - Garage Ceiling Joist Plan.dwg PLOT DATE & TIME: Wednesday, February 12, 2025 8:58:30 AM

ROOF NOTES

1. ALL JOIST SPANS,HEADERS AND GIRDERS REVIEWED AS #2 SOUTHERN YELLOW PINE.
2. ANY CHANGES IN THE SPECIES OR GRADE SHALL CONFORM TO THE APPROPRIATE SPAN TABLES. FLOOR JOIST CHAPTER 5, RAFTERS & CEILING JOIST CHAPTER 9, UNLESS NOTED ON THE CONSTRUCTION PLANS.
3. ALL JOIST, BEAMS, HEADERS, HIPS, VALLEYS, AND PURLINS SHALL BE SUPPORTED AND BRACED TO LOAD BEARING WALLS AS REQUIRED BY THE INTERNATIONAL RESIDENTIAL BUILDING CODE.
4. ALL SHALL BE SIZED FOR SPAN AND FOR ALL LOADS THAT WILL BE APPLIED.
5. CEILING JOISTS SPANS ARE BASED ON INTERNATIONAL RESIDENTIAL CODE (I.R.C.) SOUTHERN YELLOW PINE #2 LUMBER SPANS.
6. HEADER SIZES SHOULD BE BASED ON I.R.C. - TABLE R502.5
7. DESIGN AND LAYOUT OF TRIM JOISTS TO BE PROVIDED BY TRIM JOIST MANUFACTURER.
8. ALL LUMBER TO BE #2 SOUTHERN PINE.
9. TRIPLE UP ALL STUDS AT END OF BEAMS.

NOTE :PRE ENGINEERED LVL BEAM & GLUE LAM SHALL BE SIZED PER MANUFACTURER RECOMMENDATION

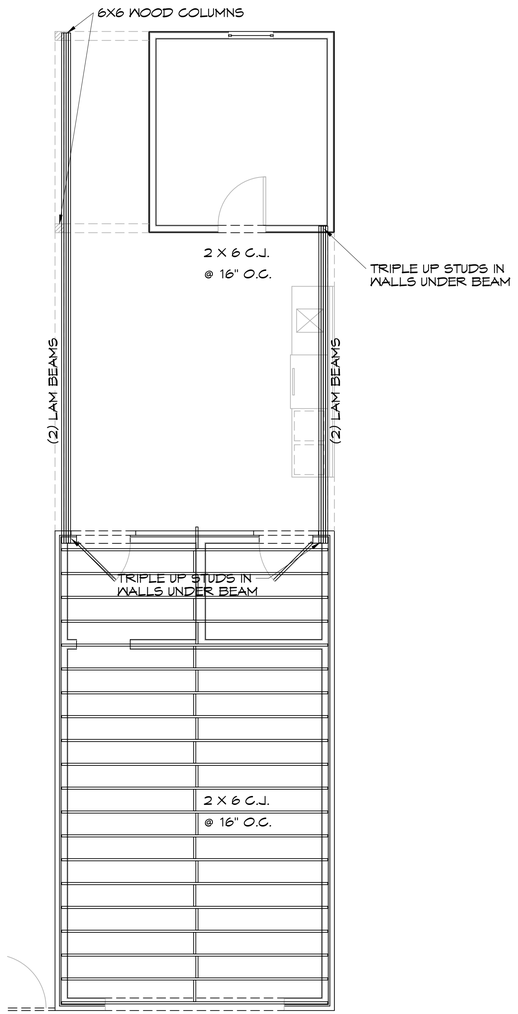

5 GARAGE CEILING JOIST PLAN
SCALE: 1/4"= 1'-0"

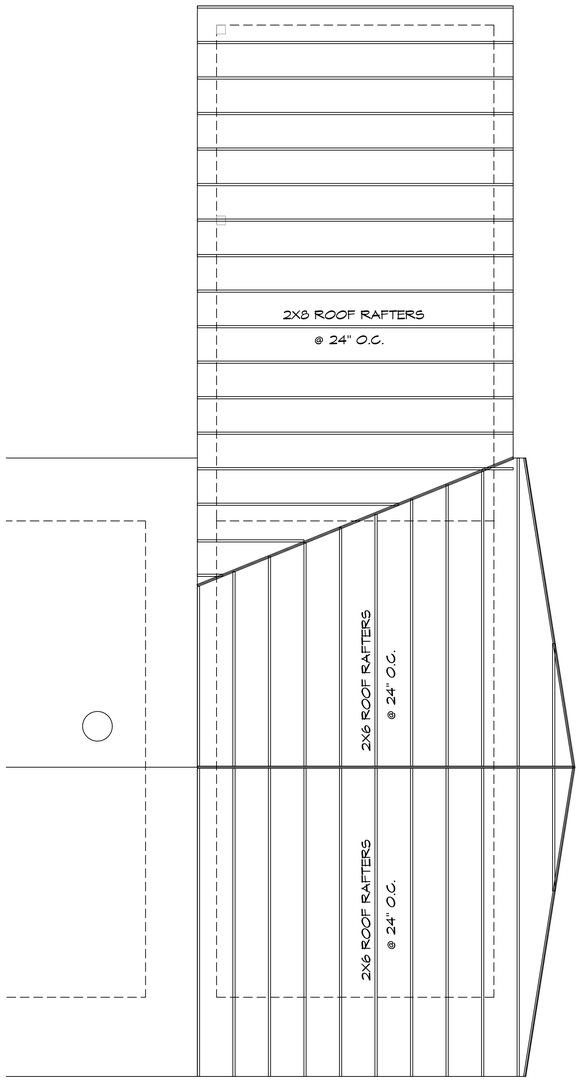

4 GARAGE ROOF RAFTER PLAN
SCALE: 1/4"= 1'-0"

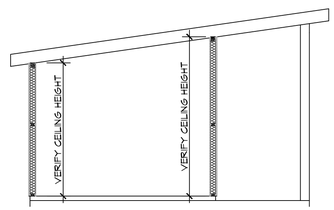

H S104|A101 SECOND FLOOR FRAMING SECTION
SCALE: 1/2" = 1'-0"

DAMMON ENGINEERING, INC.
LOUISIANA & MISSISSIPPI
www.dammonengineering.com
info@dammonengineering.com
PH: 985.649.5832
Chief Engineer: Brian Mistich, PE
514 Holly Street, Pearl River
Slidell, LA 70458

REVISIONS

#	DESCRIPTION	DATE

SEAL:

HOUSE FRAMING PLAN

J I M S M I T H

6356 PRATT DRIVE
NEW ORLEANS, LA 70122

JOB No:
DRAWN BY: SCM
DATE: 01-30-2025
CHECKED BY: CKD

These plans and specifications, and copies thereof, as instruments of service, are and shall remain the property of Dammon Engineering, Inc. and are not to be used in any way on any other project or extension to this project for which they have not been prepared and developed without written consent of Dammon Engineering, Inc. Visual contact with these plans and specifications shall constitute prima facie evidence of the acceptance of these restrictions.

SHEET TITLE:
FLOOR FRAMING PLAN
AND CEILING JOIST PLAN

DRAWING NUMBER:

S102

SHEET No: 4 of 1