FILE NAME: J:\- Dammon\Second Training Facility\Drawings\Current Drawings\A104 - RCP.dwg PLOT DATE & TIME: Tuesday, August 20, 2024 4:04:37 PM

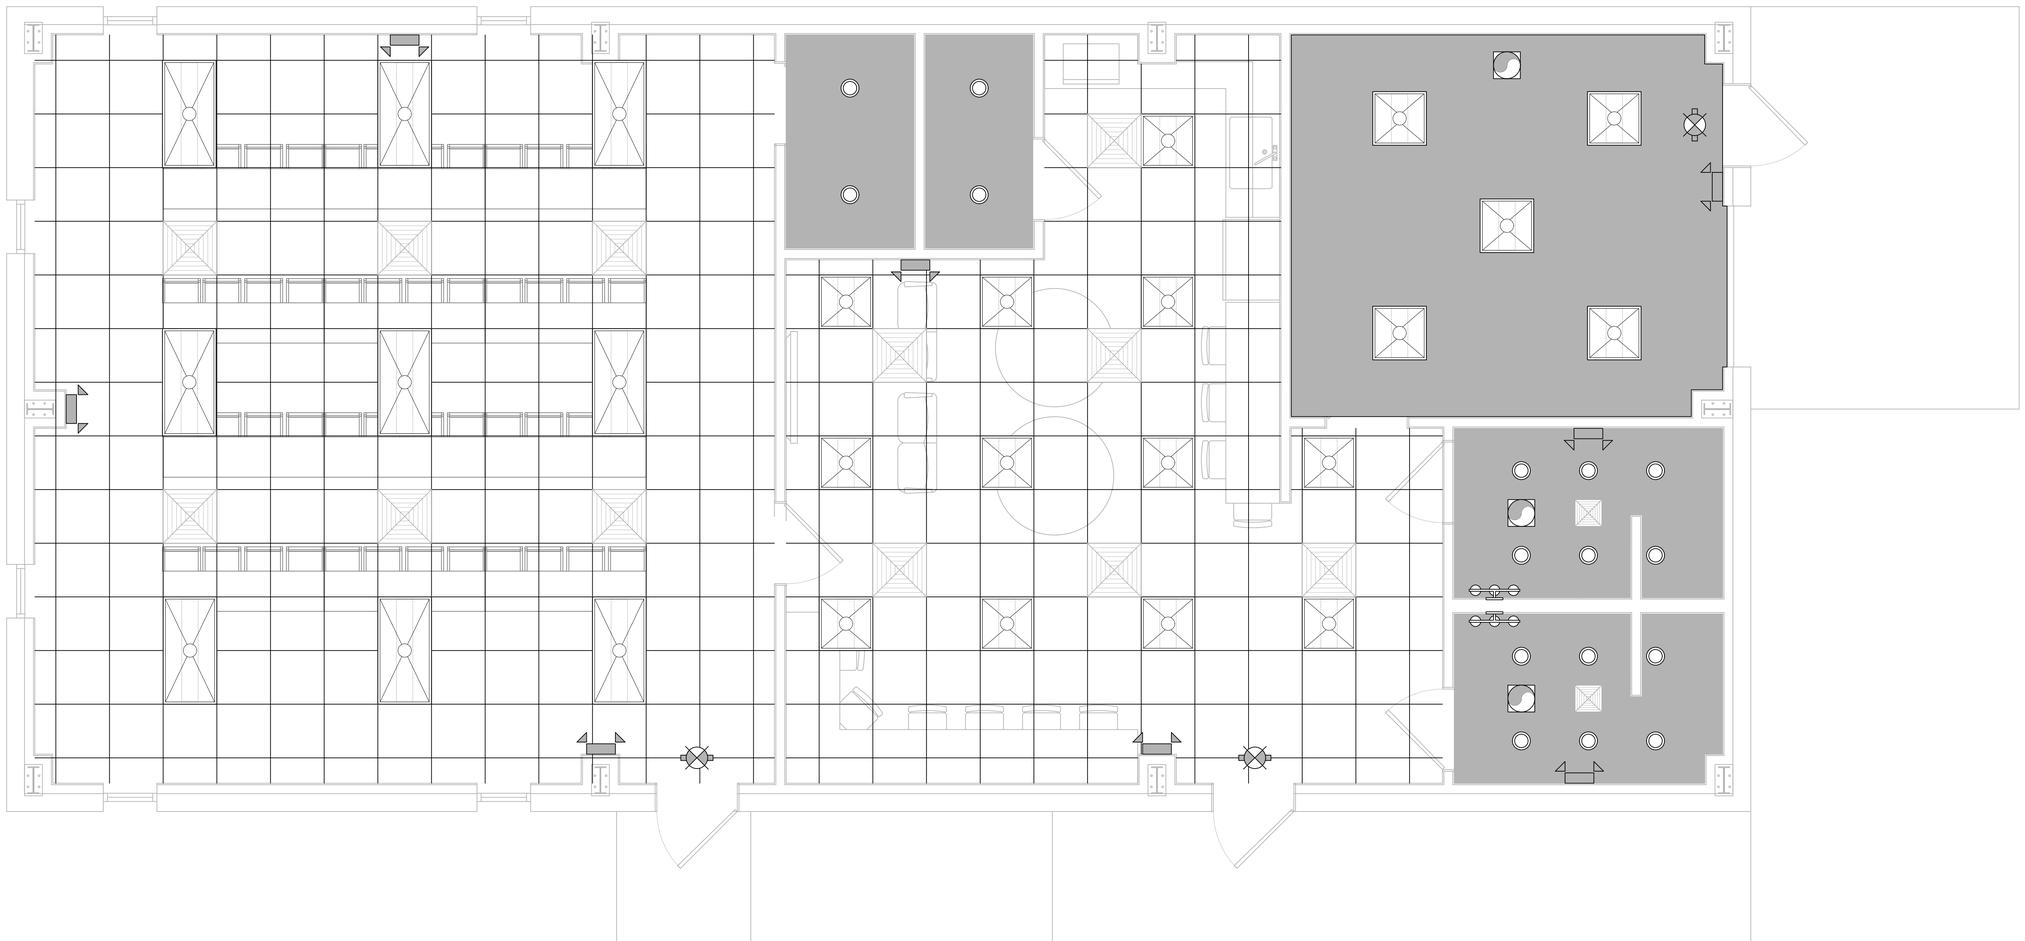

22 REFLECTED CEILING PLAN
SCALE: 1/4"= 1'-0"

LEGEND

- AIR SUPPLY GRILLE (24X24)
- RETURN AIR GRILLE
- AIR SUPPLY GRILLE (12X12)
- EMERGENCY LIGHT
- EXHAUST FAN
- RECESSED LIGHT
- CEILING MOUNTED EXIT LIGHT
- VANITY LIGHT
- EXTERIOR WALL LIGHT
- 2X2 FLUORESCENT
- 2X4 FLUORESCENT
- 2X2 DROP CEILING

DAMMON ENGINEERING, INC.
LOUISIANA & MISSISSIPPI
www.dammonengineering.com
info@dammonengineering.com
PH: 985.649.5832

Chief Engineer: Brian Mistich, PE
5544 Crooked Sycamore Trail
Slidell, LA 70458

REVISIONS

#	DESCRIPTION	DATE

SEAL:

NEW TRAINING FACILITY
ST. TAMMANY FIRE PROTECTION DISTRICT NO. 1

34150 S RANGE ROAD
SLIDELL, LA 70460

JOB No: 2430 | DATE: 08-12-2024
DRAWN BY: CKD | CHECKED BY: JMS

All rights reserved. The ideas and designs incorporated in this document, in all forms and media, are the property of Dammon Engineering, and may not be altered or used for any purpose or project other than those for which they are specifically prepared and delivered. Any alteration or reuse of this document for other projects, or which is for have been prepared and developed without written consent of Dammon Engineering, shall be at the user's sole risk and without liability or legal exposure to Dammon Engineering.

SHEET TITLE:
REFLECTED CEILING PLAN

DRAWING NUMBER:
A104

SHEET No: 11 of 3