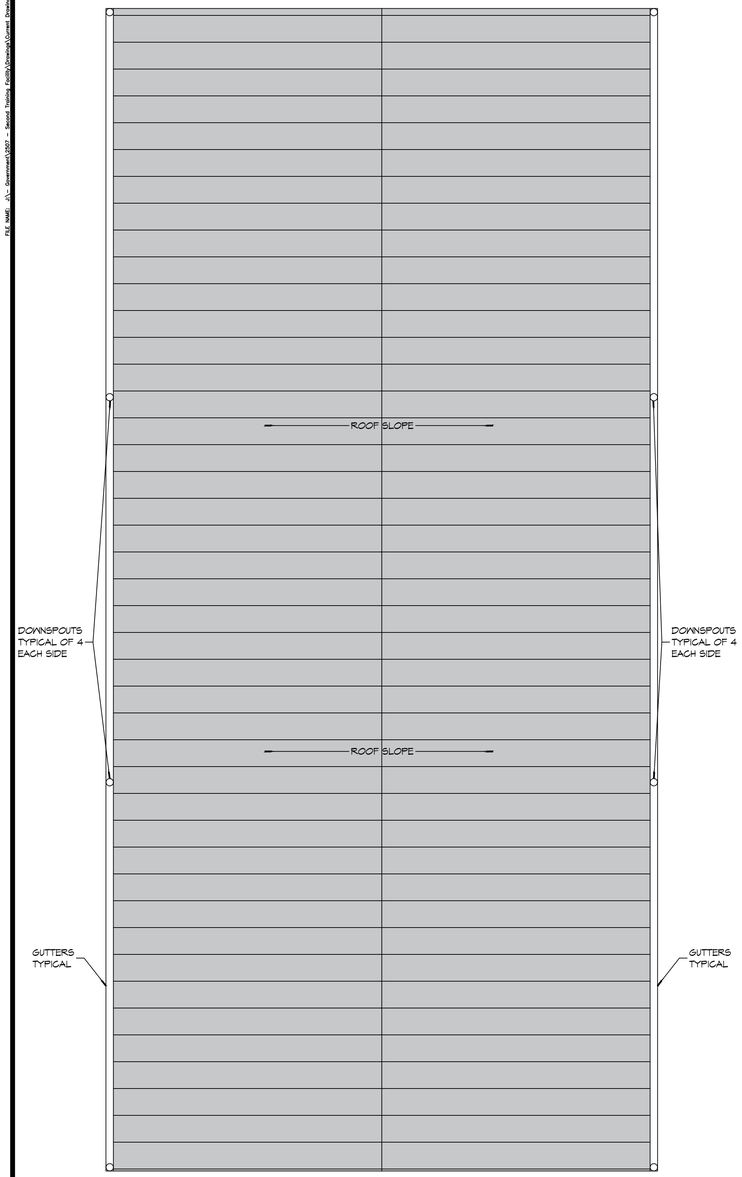

N

19 ROOF PLAN
SCALE: 1/4" = 1'-0"

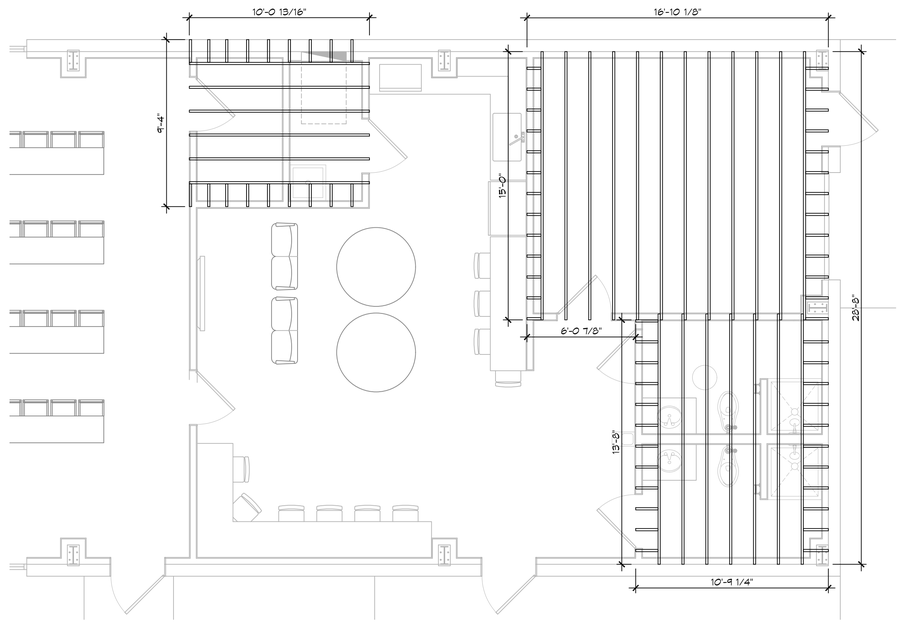

20 CEILING JOIST PLAN
SCALE: 1/4" = 1'-0"

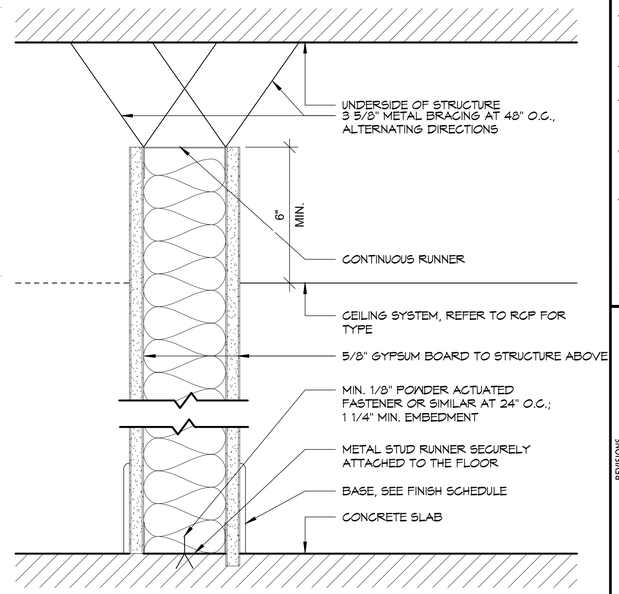

STUD WALL ATTACHMENT
SCALE: N.T.S.

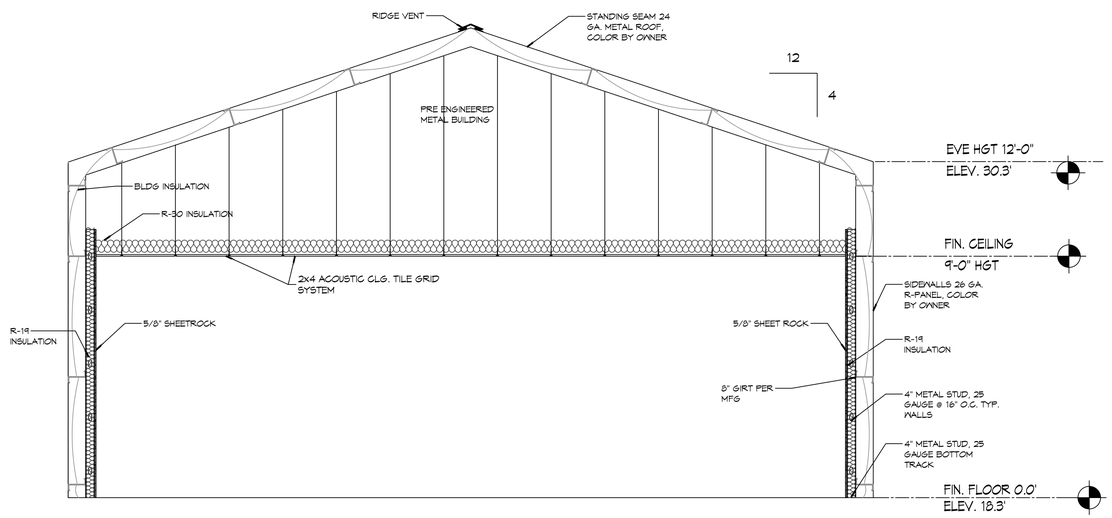

21 BUILDING SECTION
SCALE: 3/8" = 1'-0"

DAMMON ENGINEERING, INC.
LOUISIANA & MISSISSIPPI
www.dammonengineering.com
info@dammonengineering.com
PH: 985.649.5832
Chief Engineer: Brian Mistich, PE
5540 Cypress Trail
Slidell, LA 70458

#	DESCRIPTION	DATE
	REVISIONS	

SEAL:

NEW TRAINING FACILITY
ST. TAMMANY FIRE PROTECTION DISTRICT NO. 1

34750 S RANGE ROAD
SLIDELL, LA 70460

JOB No:	2507	DATE:	12-18-2024
DRAWN BY:	RLD	CHECKED BY:	CKD

THIS DRAWING AND SPECIFICATION IS THE PROPERTY OF DAMMON ENGINEERING, INC. AND SHALL REMAIN THE PROPERTY OF DAMMON ENGINEERING, INC. THE REPRODUCTION, ALTERATION OR USE FOR ANY PURPOSE OTHER THAN THAT AUTHORIZED BY DAMMON ENGINEERING, INC. IS PROHIBITED. DAMMON ENGINEERING, INC. SHALL NOT BE HELD LIABLE FOR ANY USE OF THE DRAWING AND SPECIFICATION FOR ANY PURPOSE OTHER THAN THE SPECIFIC PROJECT FOR WHICH THE WORK WAS PREPARED AND WHENEVER WITHOUT WRITTEN CONSENT OF DAMMON ENGINEERING, INC. THE REPRODUCTION OF THIS DOCUMENT IS PROHIBITED WITHOUT WRITTEN CONSENT.

SHEET TITLE:
ROOF PLAN & BLDG SECTION

DRAWING NUMBER:
A103

SHEET No: 10 of 15

FILE NAME: J:\- Dammon\2507 - Second Training Facility\Drawings\Current Drawings\A103 - Section View.dwg PLOT DATE & TIME: Wednesday, December 18, 2024 12:29:21 PM