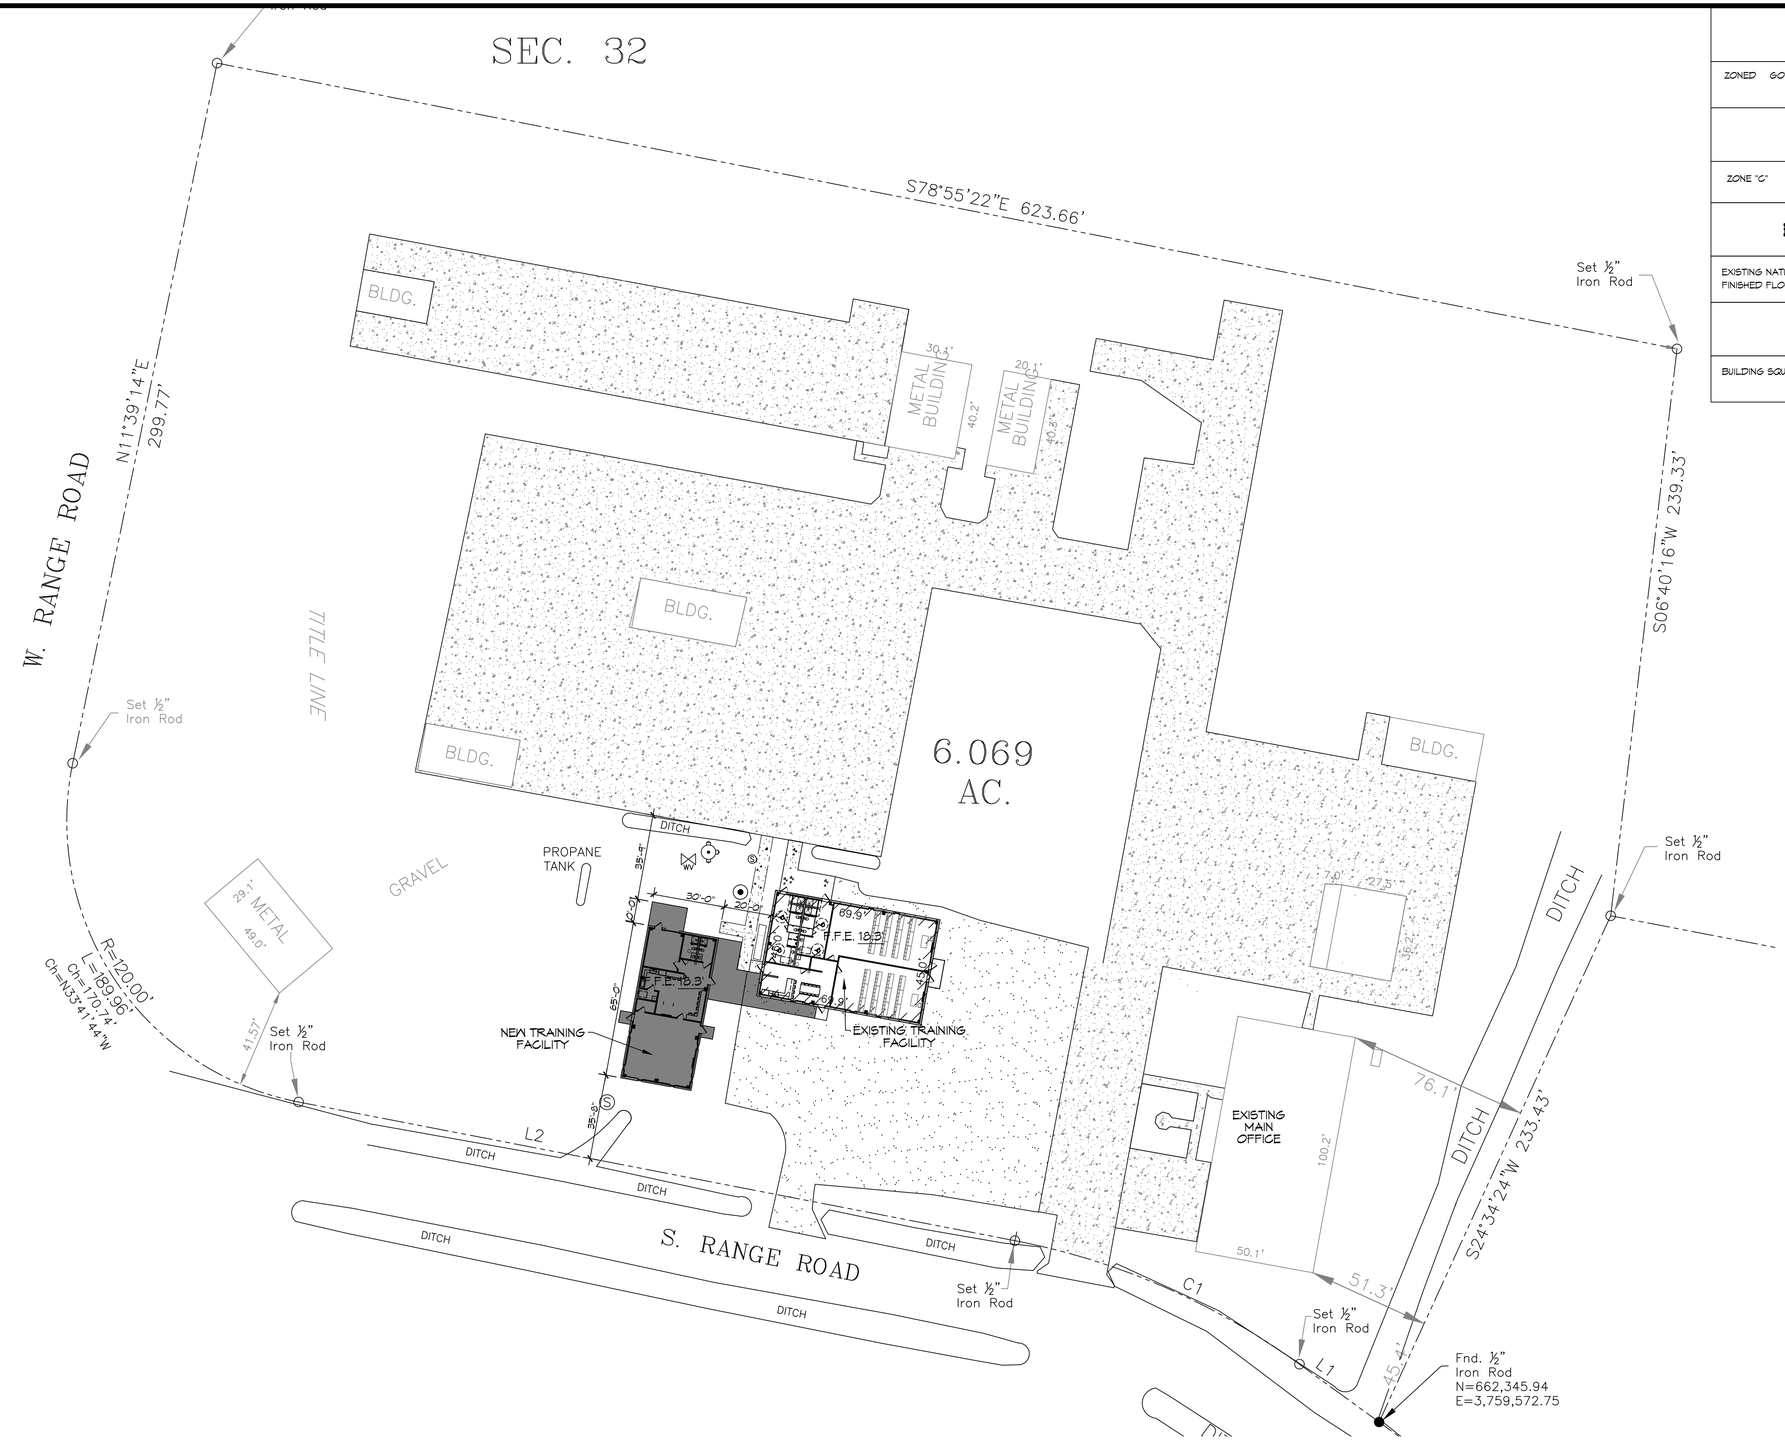

6 SITE PLAN

SCALE: 1" = 30'

PLANNING

ZONED GOVERNMENT

FLOOD ZONE

ZONE "C"

BUILDING ELEVATION

EXISTING NATURAL GRADE ELEVATION = 17.2'
FINISHED FLOOR ELEVATION = 18.3'

BUILDING

BUILDING SQUARE FOOTAGE 1,950.0

DAMMON ENGINEERING, INC.
LOUISIANA & MISSISSIPPI
www.dammonengineering.com
info@dammonengineering.com
PH: 985.649.5832
Chief Engineer: Brian Mistich, PE
554 Old Spanish Trail
Slidell, LA 70458

REVISIONS

#	DESCRIPTION	DATE

SEAL:

STATE OF LOUISIANA
BRIAN A. MISTICH
License No. 30187
PROFESSIONAL ENGINEER

NEW TRAINING FACILITY
ST. TAMMANY FIRE PROTECTION DISTRICT NO. 1

34730 S RANGE ROAD
SLIDELL, LA 70460

JOB No:	25-07	DATE:	02-04-2025
DRAWN BY:	CKD	CHECKED BY:	JMS

This drawing is the property of Dammon Engineering, and shall remain the property of Dammon Engineering. The reproduction, alteration or use for any purpose other than those authorized by Dammon Engineering, is forbidden. Report errors and omissions to Dammon Engineering. Read contract and contract drawings in conjunction with contract specifications. Do not scale drawings. Dimensions shall take precedence over scale. © 2025 Dammon Engineering, Inc.

SHEET TITLE:
SITE PLAN

DRAWING NUMBER:
C101

SHEET No: 3 of 15