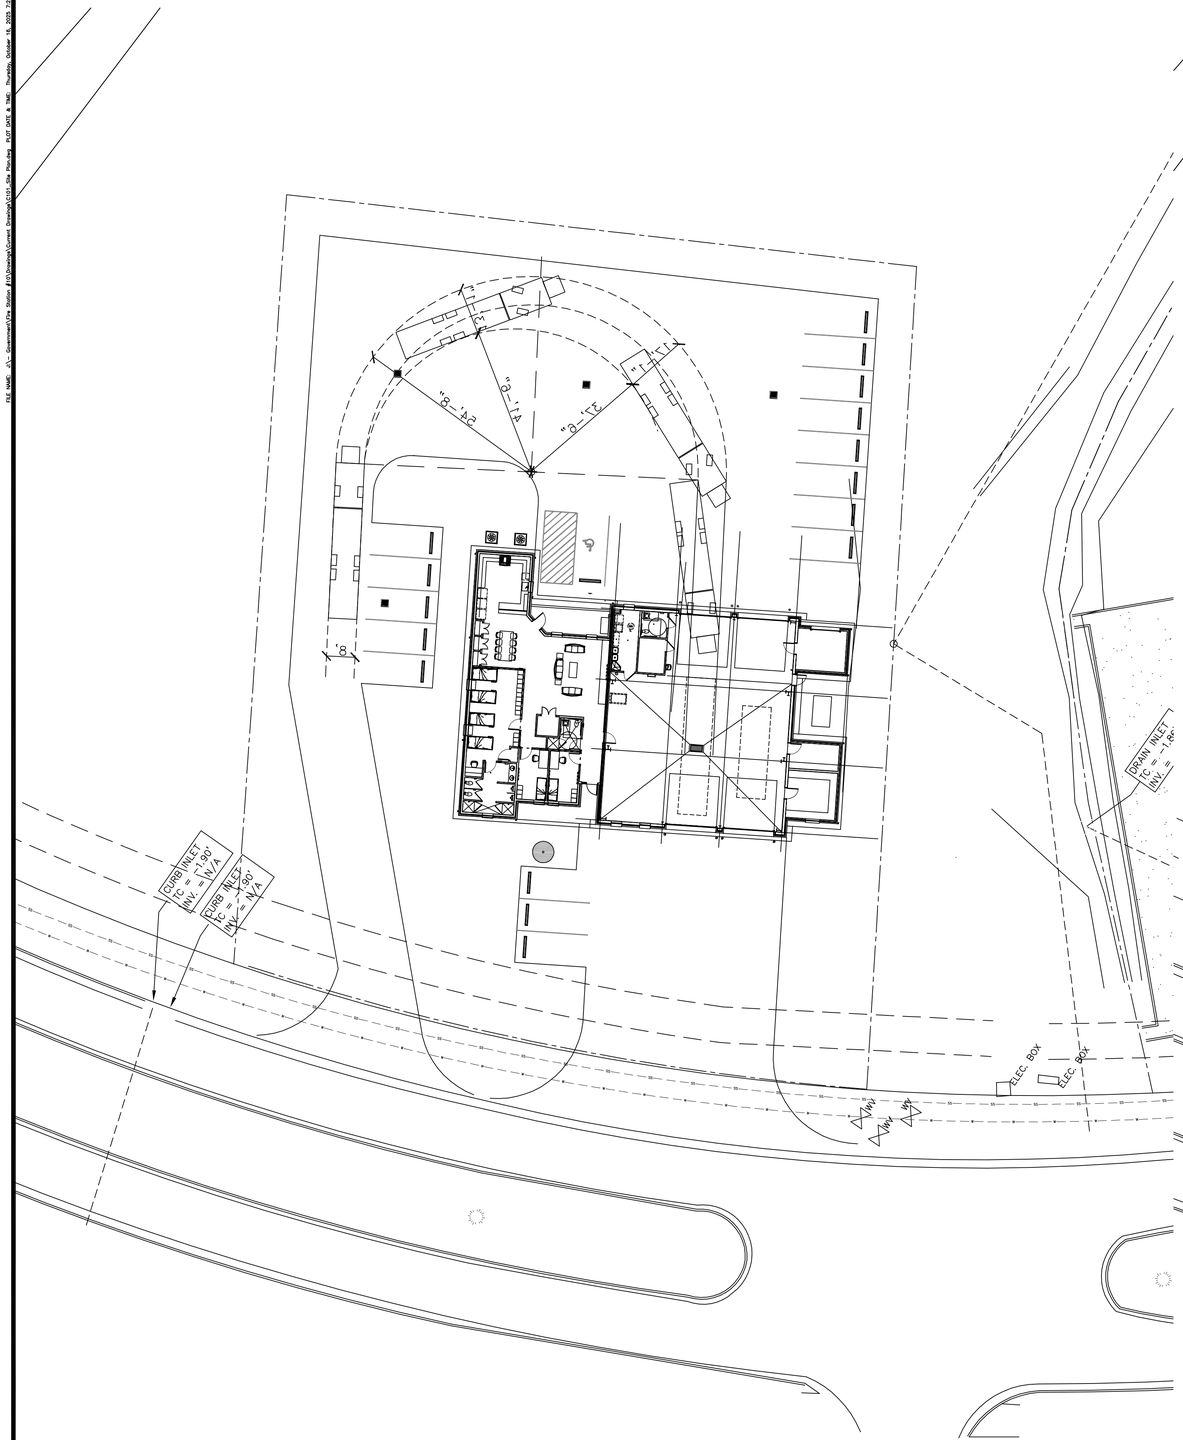

1 PROPOSED SITE PLAN
SCALE: 1"=20'

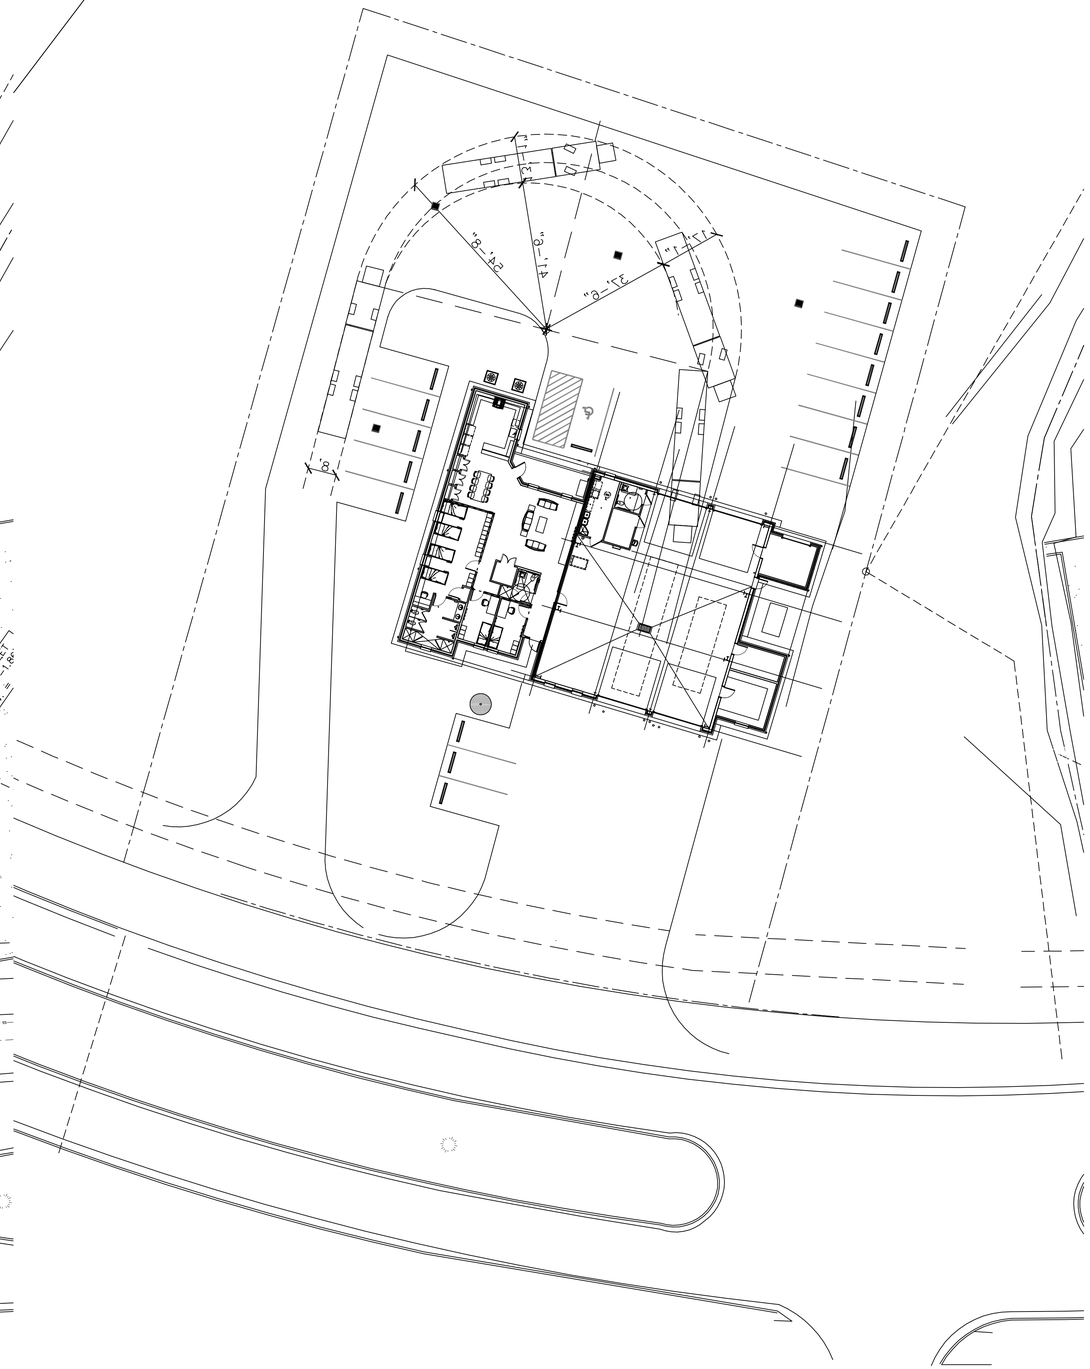

2 PROPOSED SITE PLAN
SCALE: 1"=20'

DAMMON ENGINEERING, INC.
LOUISIANA & MISSISSIPPI
www.dammonengineering.com
info@dammonengineering.com
PH: 985.649.5832
Chief Engineer: Brian Mistich, PE
5540 Oleander Trail
Slidell, LA 70458

REVISIONS

#	DESCRIPTION	DATE

SEAL:

NEW FIRE STATION #10
ST. TAMMANY FIRE PROTECTION DISTRICT No. 1

LAKESHORE VISTA BLVD
SLIDELL, LA 70458

JOB No:	2025	DATE:	04-11-2025
DRAWN BY:	CKD	CHECKED BY:	CKD

These plans and specifications, as an instrument of service, remain and are the property of Dammon Engineering, Inc. and shall not be reused or used for other projects without the written consent of Dammon Engineering, Inc. Reproduction of these plans and specifications for other projects has been prevented and developed without written consent is prohibited and shall be subject to legal action. © Copyright 2025 Dammon Engineering, Inc. All Rights Reserved

SHEET TITLE:
PROPOSED SITE PLAN

DRAWING NUMBER:
C101

SHEET No: 1 of 35