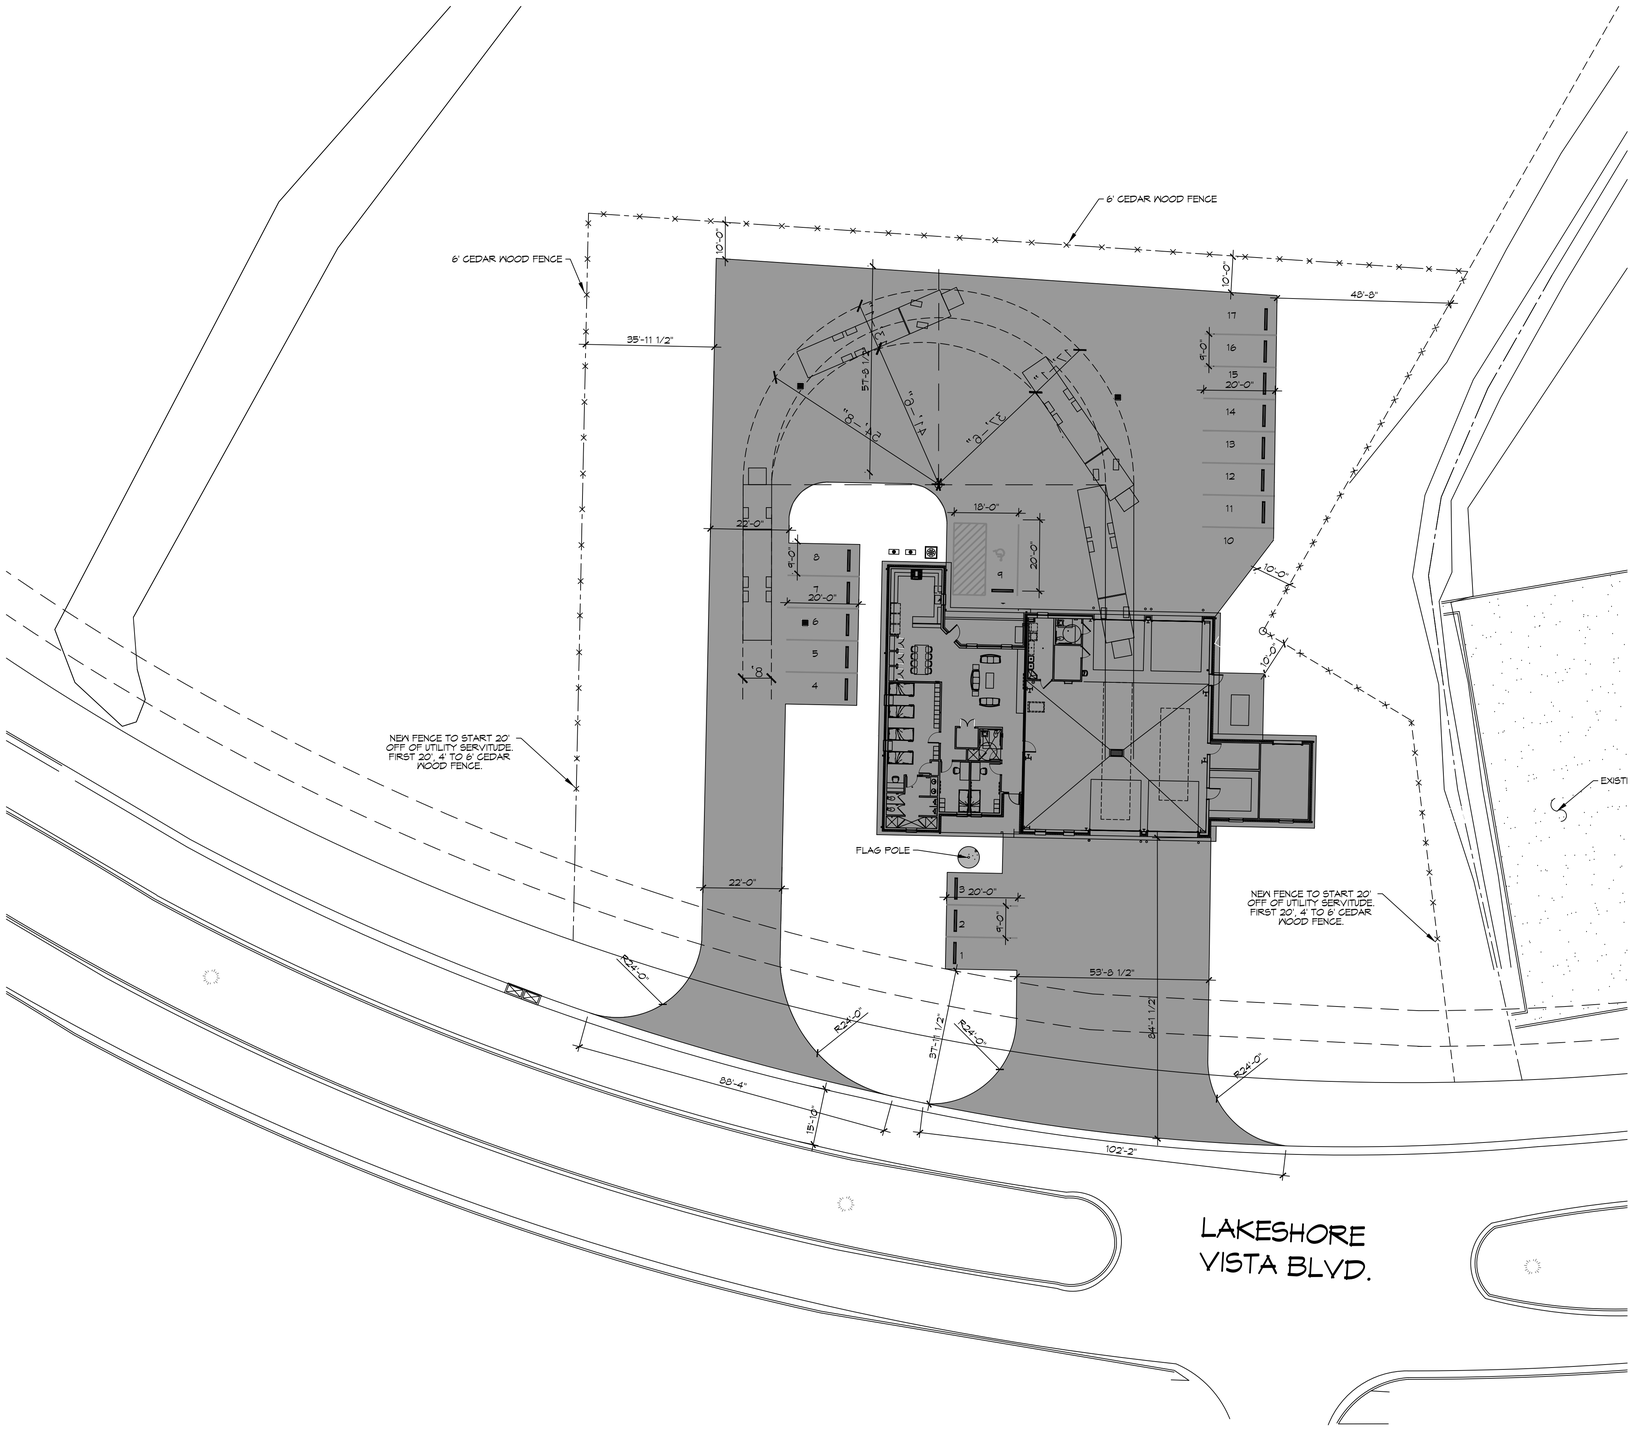

1 PROPOSED SITE PLAN
SCALE: 1"=20'

PLANNING

ZONING DISTRICT - LV3 PERMITTED USE FIRE STATION

LOT #B-1B

FLOOD ZONE AH

BUILDING SETBACKS

FRONT SETBACK = 25'
REAR SETBACK = 10'
SIDE SETBACKS = 10'

PARKING REQUIREMENTS

16 REGULAR PARKING SPACES PROVIDED
1 HANDICAP PARKING SPACES PROVIDED
TOTAL PARKING SPACES PROVIDED 17

DAMMON ENGINEERING, INC.
LOUISIANA & MISSISSIPPI
www.dammonengineering.com
info@dammonengineering.com
PH: 985.649.5832
Chief Engineer: Brian Mistich, PE
5540 Oakridge Trail
Slidell, LA 70458

#	DESCRIPTION	DATE

REVISIONS

SEAL:

NEW FIRE STATION #10
ST. TAMMANY FIRE PROTECTION DISTRICT No. 1

LAKESHORE VISTA BLVD
SLIDELL, LA 70450

JOB No:	2025	DATE:	09-11-2025
DRAWN BY:	CKD	CHECKED BY:	CKD

THIS DRAWING AND ALL DATA, DESIGNS, PLANS, SPECIFICATIONS, REPORTS AND COPIES THEREOF, PROVIDED BY DAMMON ENGINEERING, INC. ARE AND SHALL REMAIN THE PROPERTY OF DAMMON ENGINEERING, INC. AND MAY BE USED ONLY FOR THE PURPOSE INTENDED BY DAMMON ENGINEERING, INC. ANY OTHER USE OR REPRODUCTION IS PROHIBITED WITHOUT WRITTEN CONSENT OF DAMMON ENGINEERING, INC. THIS DRAWING AND ALL DATA, DESIGNS, PLANS, SPECIFICATIONS, REPORTS AND COPIES THEREOF ARE TRANSMITTED FOR THE PURPOSE INTENDED ONLY AND SHOULD BE RETURNED AT THE REQUEST OF DAMMON ENGINEERING, INC.

SHEET TITLE:
PROPOSED SITE PLAN

DRAWING NUMBER:
C101

SHEET No: 1 of 35

FILE NAME: J:_Dammon\Fire Station #10\Drawings\Current Drawings\C101-Site Plan.dwg PLOT DATE & TIME: Thursday, October 23, 2025 4:18:57 PM