FILE NAME: J:\...Dammon\2519 - Fire Station #10\Drawings\Current Drawings\A201- Exterior Elevations.dwg PLOT DATE & TIME: Wednesday, December 3, 2025, 3:13:20 PM

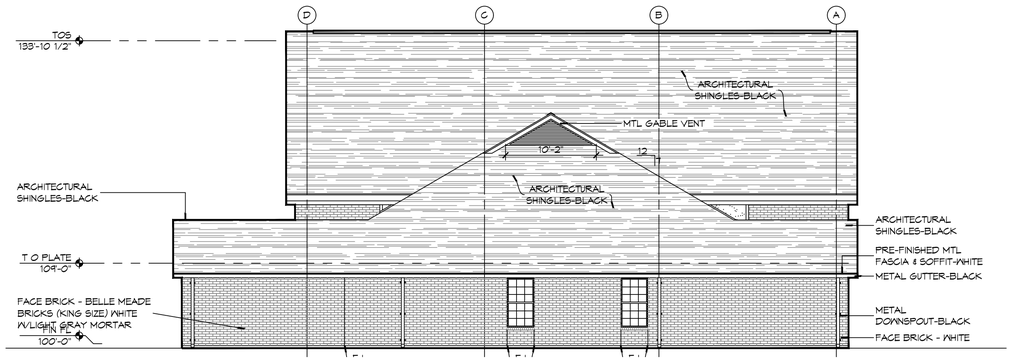

4 EXTERIOR ELEVATION LEFT SIDE

SCALE: 1/8" = 1'-0" — EAST

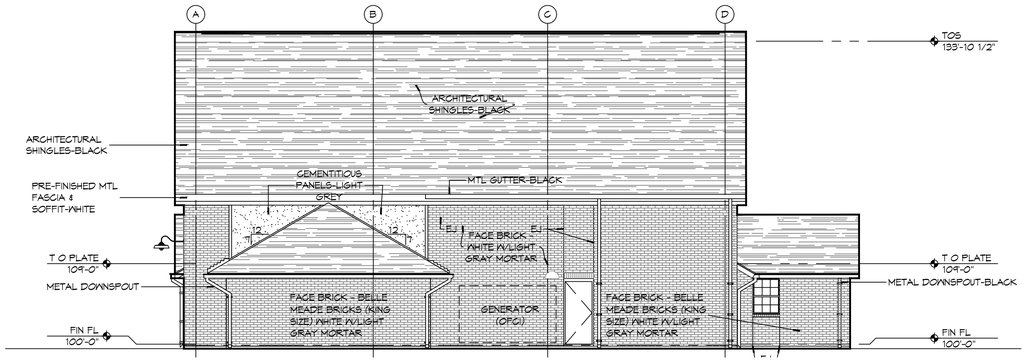

3 EXTERIOR ELEVATION RIGHT SIDE

SCALE: 1/8" = 1'-0" — WEST

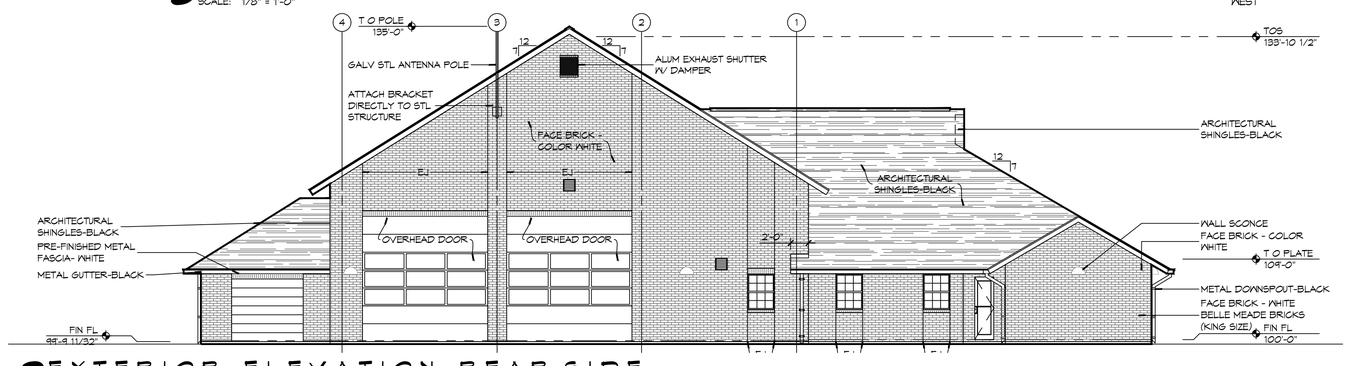

2 EXTERIOR ELEVATION REAR SIDE

SCALE: 1/8" = 1'-0" — EAST

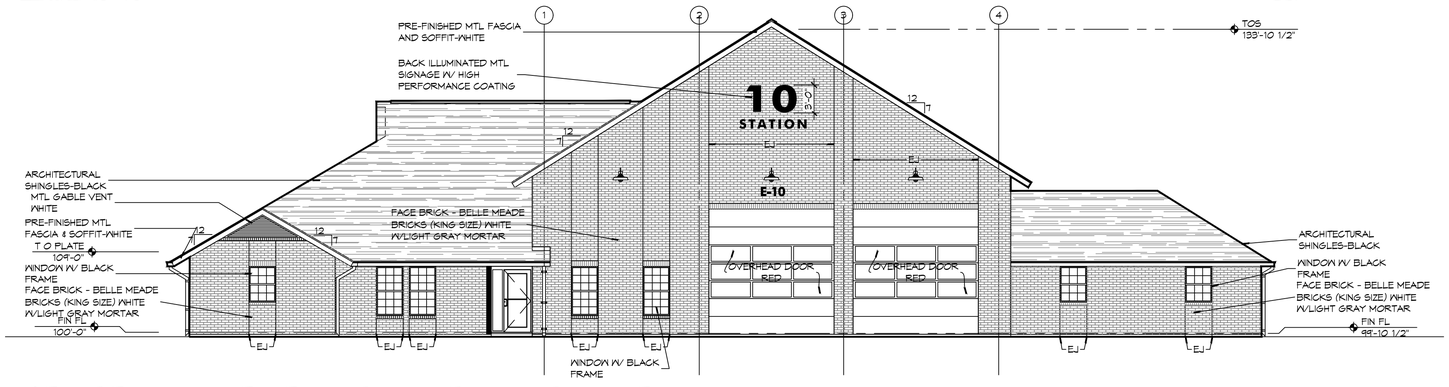

1 EXTERIOR ELEVATION FRONT SIDE

SCALE: 1/8" = 1'-0" — NORTH

GENERAL ELEVATION NOTES

1. REFER TO SHEET A101 FOR WINDOW TYPE ELEVATIONS.
2. WINDOW TYPES NOT INDICATED THIS SHEET ARE IDENTIFIED ON SHEET A501.
3. CONTRACTOR SHALL REVIEW LOCATIONS AND INTENT OF ALL MASONRY EXPANSION/CONTROL JOINTS WITH ARCHITECT PRIOR TO CONSTRUCTION. REFER TO ELEVATIONS FOR INDICATED JOINT LOCATIONS. LAY PINE STRAW DOWN TO AVOID RAINWATER SPLASHING RED CLAY ONTO BRICK.
4. SEE 8/A501 FOR TYPICAL MASONRY EXPANSION JOINT DETAILS.
5. MASONRY DIMENSIONS ARE NOMINAL.
6. ALL FLASHING SHALL BE DONE IN STRICT ACCORDANCE WITH THE FLASHING MANUFACTURER'S PUBLISHED SPECIFICATIONS AND DETAILS. THIS TO INCLUDE AMOUNT OF OVERLAP AND INSTALLATION OF DRIP EDGES, IF REQUIRED.
7. LINE OF FINISH GRADE ON EXTERIOR ELEVATIONS IS APPROXIMATE AND ARE INTENDED FOR REFERENCE PURPOSES ONLY. REFER TO CIVIL GRADING PLAN FOR FINISH GRADE ELEVATIONS.
8. SEE SHEET A101 FOR EXPANSION JOINTS (E.J.) IN HIDDEN LOCATIONS AND NOT SHOWN ON THIS SHEET.

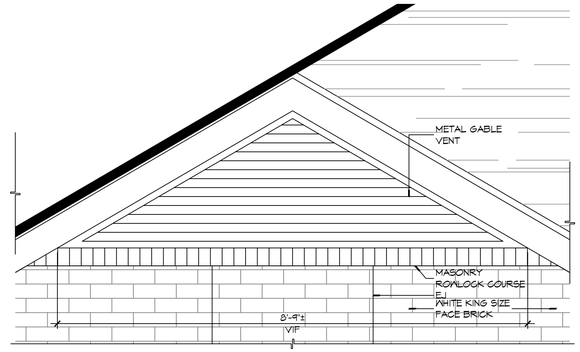

6 DETAIL ELEVATION

SCALE: 3/4" = 1'-0" — GABLE VENT

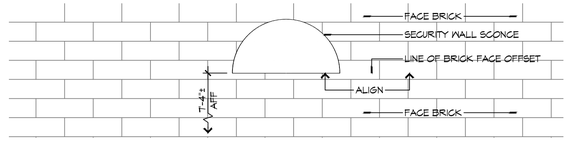

5 DETAIL ELEVATION

SCALE: 1" = 1'-0" — EXTERIOR WALL SCONCE MOUNTING HEIGHT

DAMMON ENGINEERING, INC.
LOUISIANA & MISSISSIPPI
www.dammonengineering.com
info@dammonengineering.com
PH: 985.649.5832
Chief Engineer: Brian Mistich, PE
Civil, Structural, Fire Protection
Slidell, LA 70458

#	DESCRIPTION	DATE
	REVISIONS	

SEAL:

NEW FIRE STATION #10
ST. TAMMANY FIRE PROTECTION DISTRICT NO. 1
2145 LAKESHORE VISTA BLVD
SLIDELL, LA 70461

JOB No:	2519	DATE:	12-03-2025
DRAWN BY:		CHECKED BY:	JMS

All plans, drawings and specifications, including electronic files, as instruments of service, are and shall remain the property of Dammon Engineering, and shall not be loaned, copied or used in whole or in part for any purpose without the written consent of Dammon Engineering. Visual contact with these plans shall constitute prima facie evidence of acceptance of these restrictions. Any unauthorized use will be at the user's sole risk and without liability to Dammon Engineering.

SHEET TITLE:
BUILDING ELEVATIONS

DRAWING NUMBER:
A201

SHEET No: 20 of 37