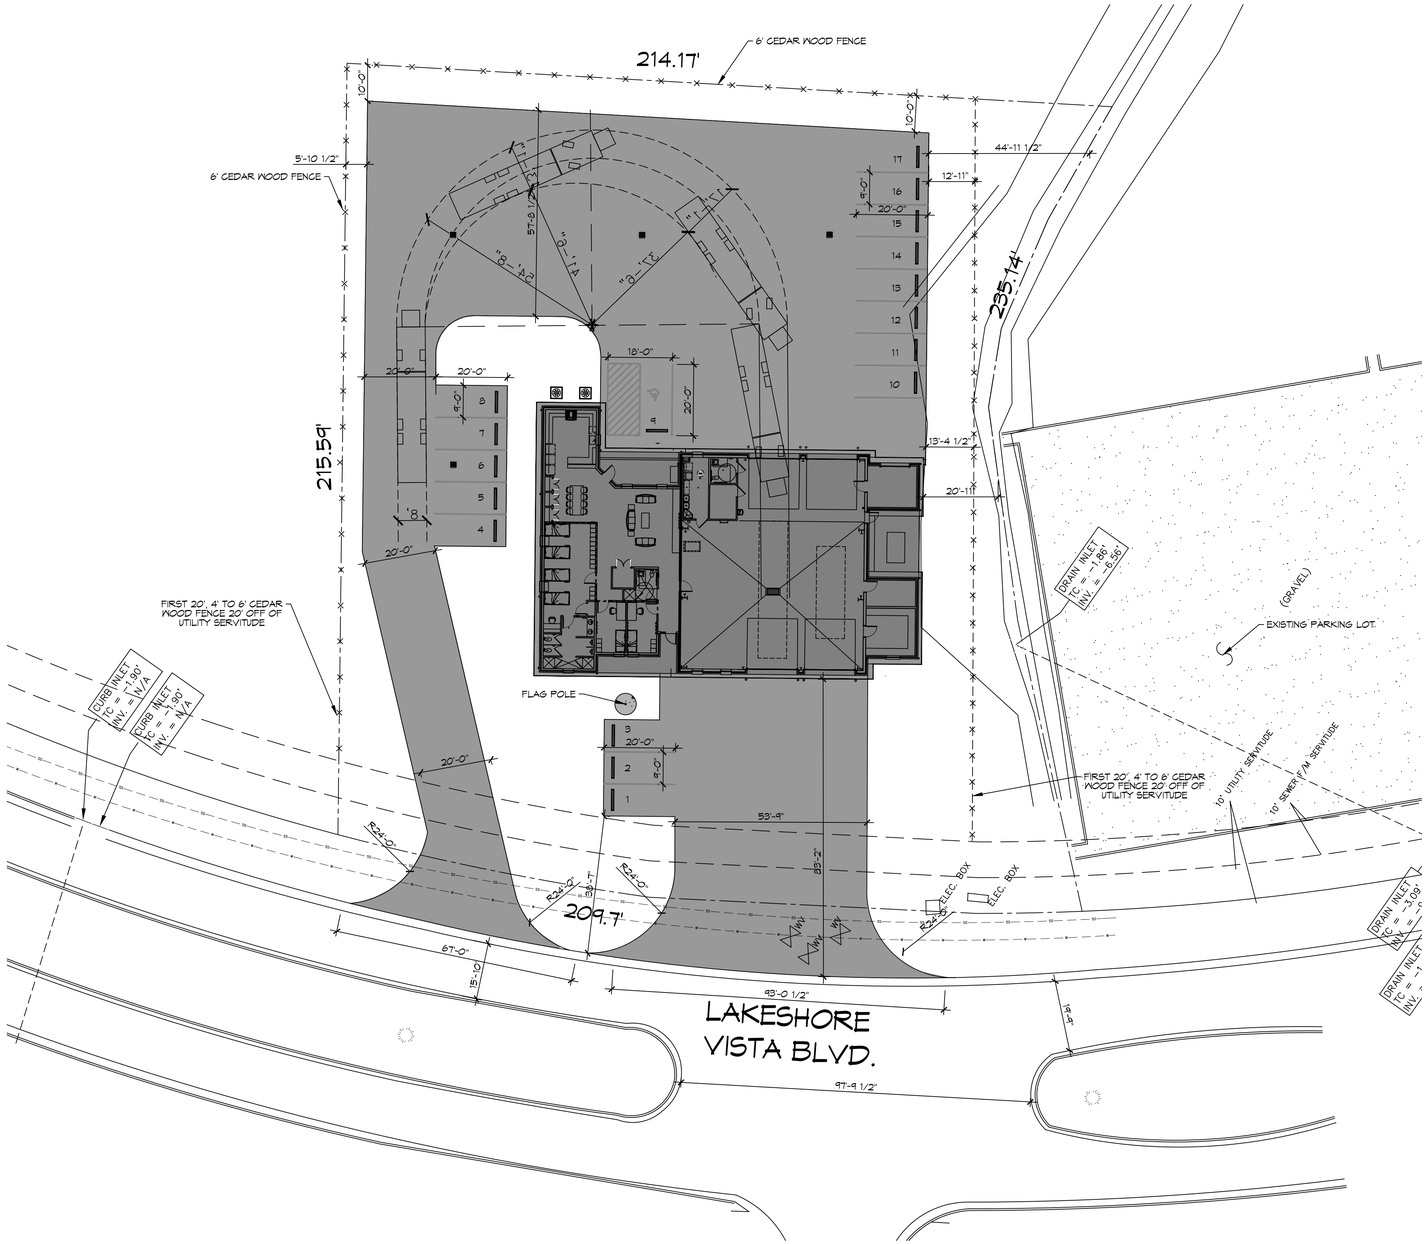

1 PROPOSED SITE PLAN
SCALE: 1"=20'

DAMMON ENGINEERING, INC.
LOUISIANA & MISSISSIPPI

Chief Engineer: Brian Mistich, PE
5540 Oakwood Trail
Slidell, LA 70458
www.dammonengineering.com
info@dammonengineering.com
PH: 985.649.5832

#	DESCRIPTION	DATE

REVISIONS

SEAL:

NEW FIRE STATION #10
ST. TAMMANY FIRE PROTECTION DISTRICT No. 1

LAKESHORE VISTA BLVD
SLIDELL, LA 70450

JOB No:	2025	DATE:	09-11-2025
DRAWN BY:	CKD	CHECKED BY:	CKD

THE INFORMATION, DESIGNS, DRAWINGS, DIAGRAMS, PLANS AND SPECIFICATIONS CONTAINED HEREIN ARE THE EXCLUSIVE PROPERTY OF DAMMON ENGINEERING, INC. AND SHALL REMAIN THE PROPERTY OF DAMMON ENGINEERING, INC. THEY ARE TO BE USED ONLY FOR THE PROJECT AND SITE LISTED HEREIN AND SHALL NOT BE LOANED, COPIED OR REPRODUCED IN ANY FORM OR MANNER WHATSOEVER, NOR CONVEYED OR DISCLOSED TO OTHERS, WITHOUT THE PRIOR WRITTEN CONSENT OF DAMMON ENGINEERING, INC.

SHEET TITLE:
PROPOSED SITE PLAN

DRAWING NUMBER:
C101

SHEET No: 1 of 35